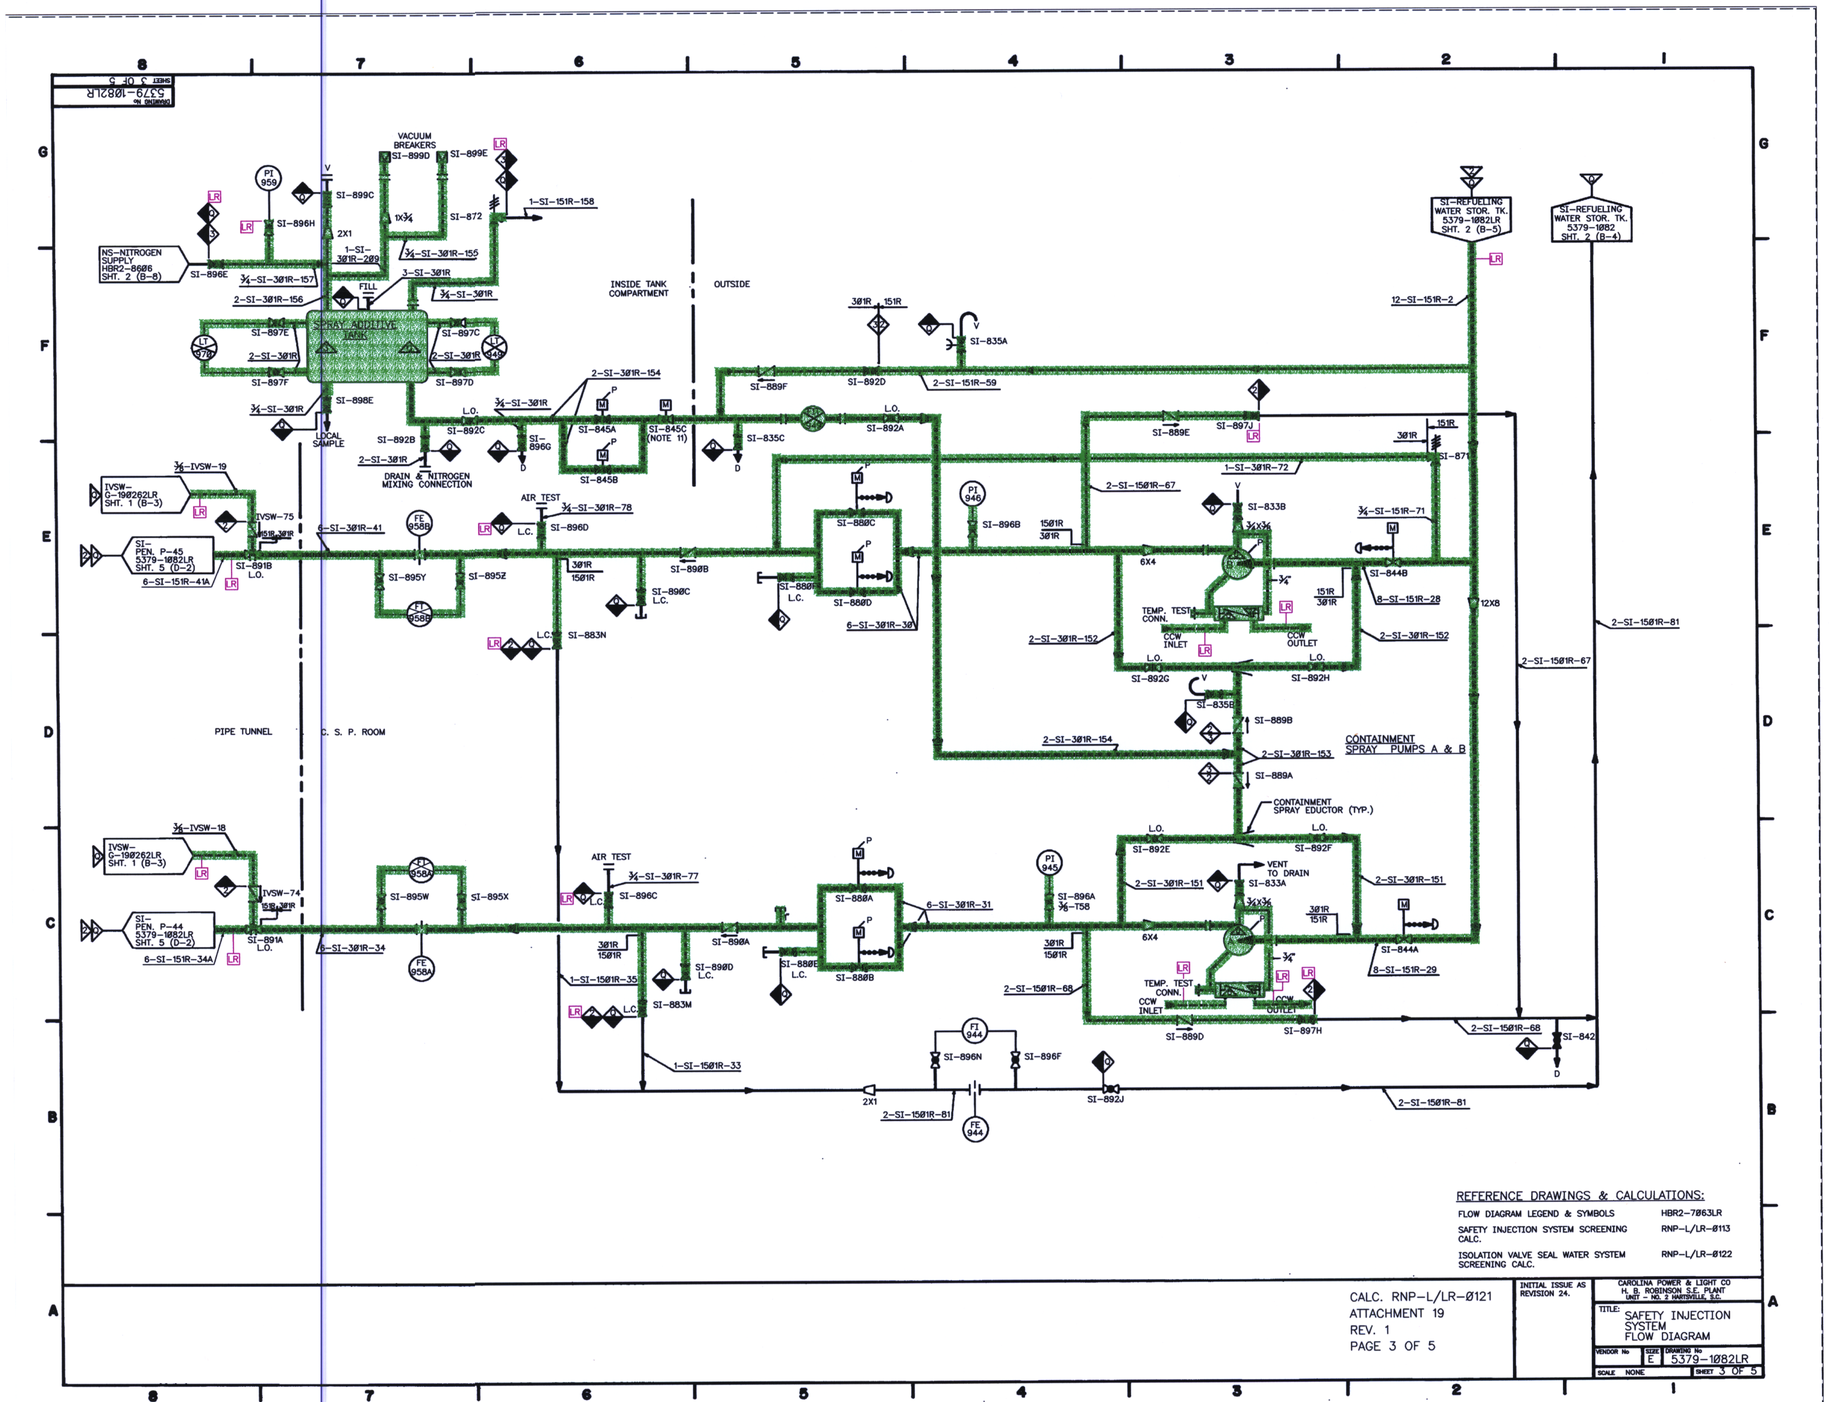

REFERENCE DRAWINGS & CALCULATIONS:

FLOW DIAGRAM LEGEND & SYMBOLS	HBR2-7063LR
SAFETY INJECTION SYSTEM SCREENING CALC.	RNP-L/LR-0113
ISOLATION VALVE SEAL WATER SYSTEM SCREENING CALC.	RNP-L/LR-0122

CALC. RNP-L/LR-0121
ATTACHMENT 19
REV. 1
PAGE 3 OF 5

INITIAL ISSUE AS REVISION 24.

CAROLINA POWER & LIGHT CO
H. B. ROBINSON S.E. PLANT
UNIT - NO. 2 HARTSVILLE, S.C.

TITLE: SAFETY INJECTION SYSTEM FLOW DIAGRAM

VENDOR No | SIZE E | DRAWING No 5379-1082LR
SCALE NONE | SHEET 3 OF 5

D-49