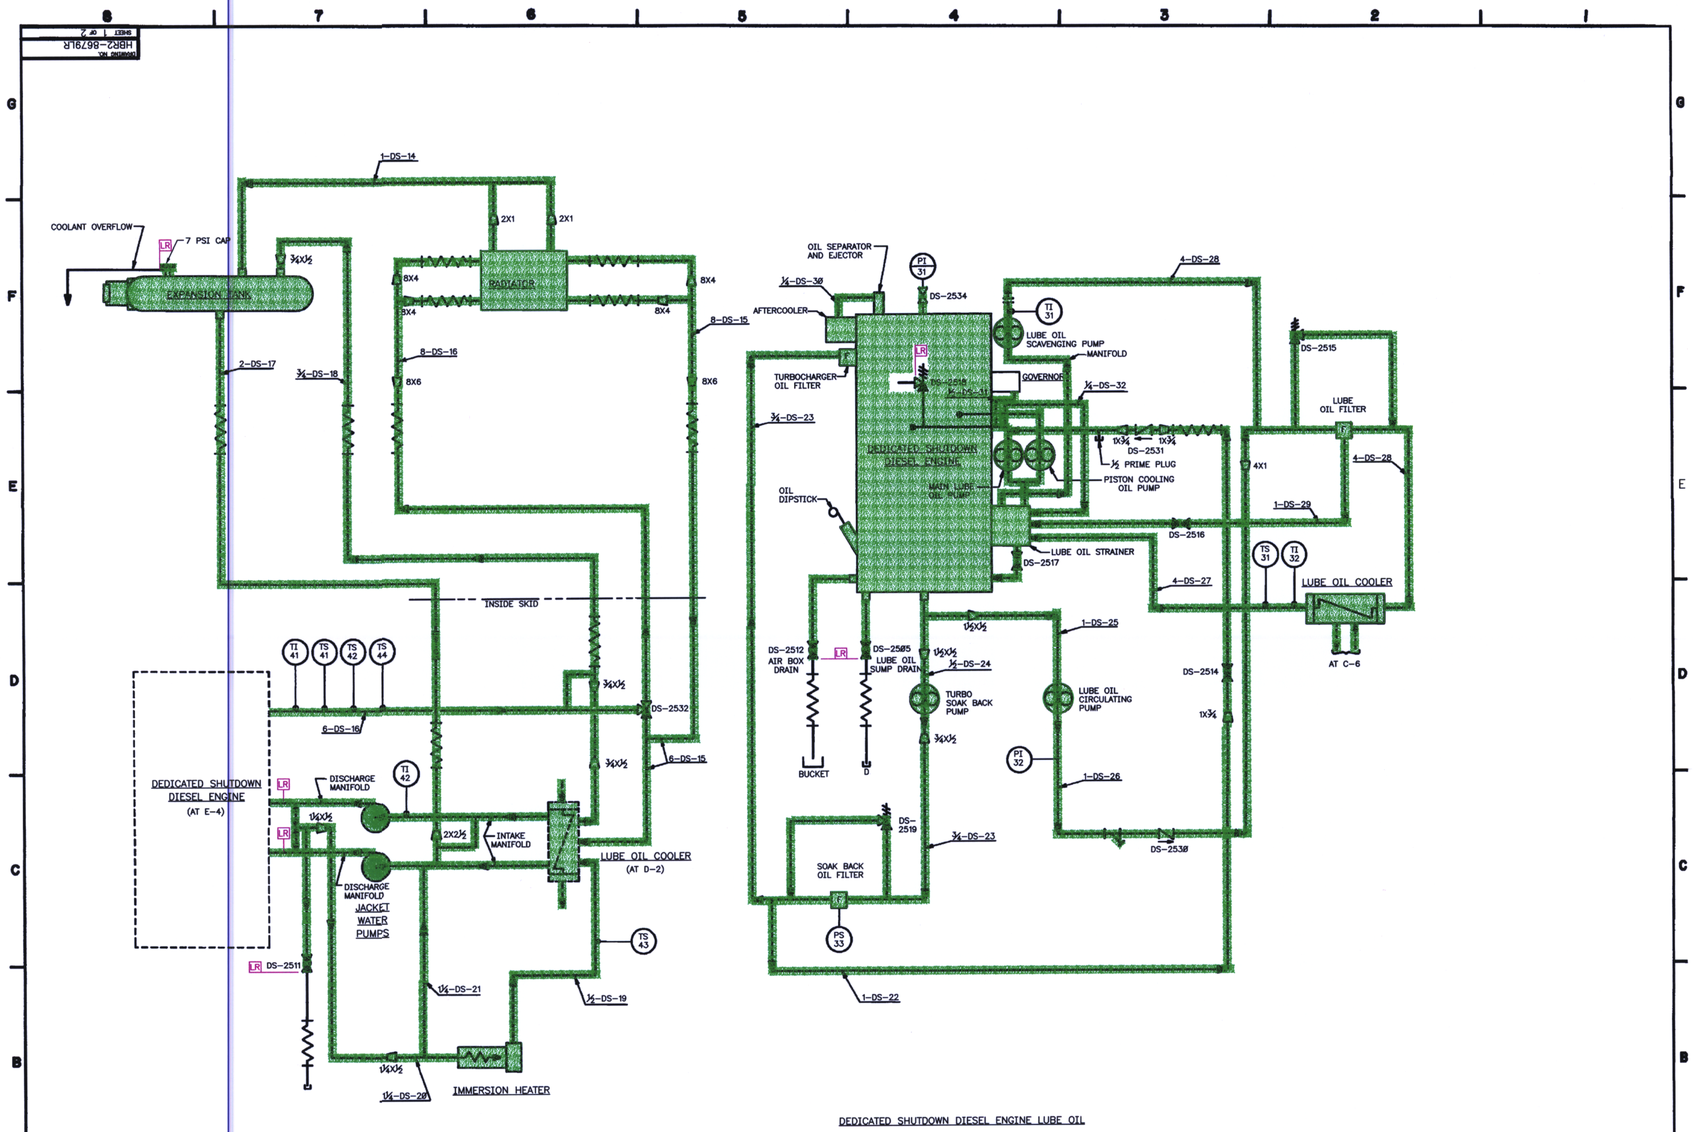

REFERENCE DRAWINGS & CALCULATIONS:

FLOW DIAGRAM LEGEND & SYMBOLS	HBR2-7863LR
DEDICATED SHUTDOWN DIESEL GENERATOR SYSTEM SCREENING CALC.	RNP-L/LR-0115

CALC. RNP-L/LR-0121
ATTACHMENT 27
REV. 1
PAGE 1 OF 2

INITIAL ISSUE AS REVISION 3.

CAROLINA POWER & LIGHT CO.
H. B. ROBINSON S.E. PLANT
UNIT - NO. 2 HARTSVILLE, S.C.

TITLE ((DEDICATED SHUTDOWN) EMERGENCY DIESEL GENERATOR SYSTEM FLOW DIAGRAM

VENDOR NO. | SIZE E | DRAWING NO. HBR2-8679LR

SCALE NONE | SHEET 1 OF 2

DRAWING NO. HBR2-8679LR SHEET 1 OF 2

...\DOCSOPEN\WENDY_PE\23HL01_.DGN 06/07/02 02:26:37 PM

D-60