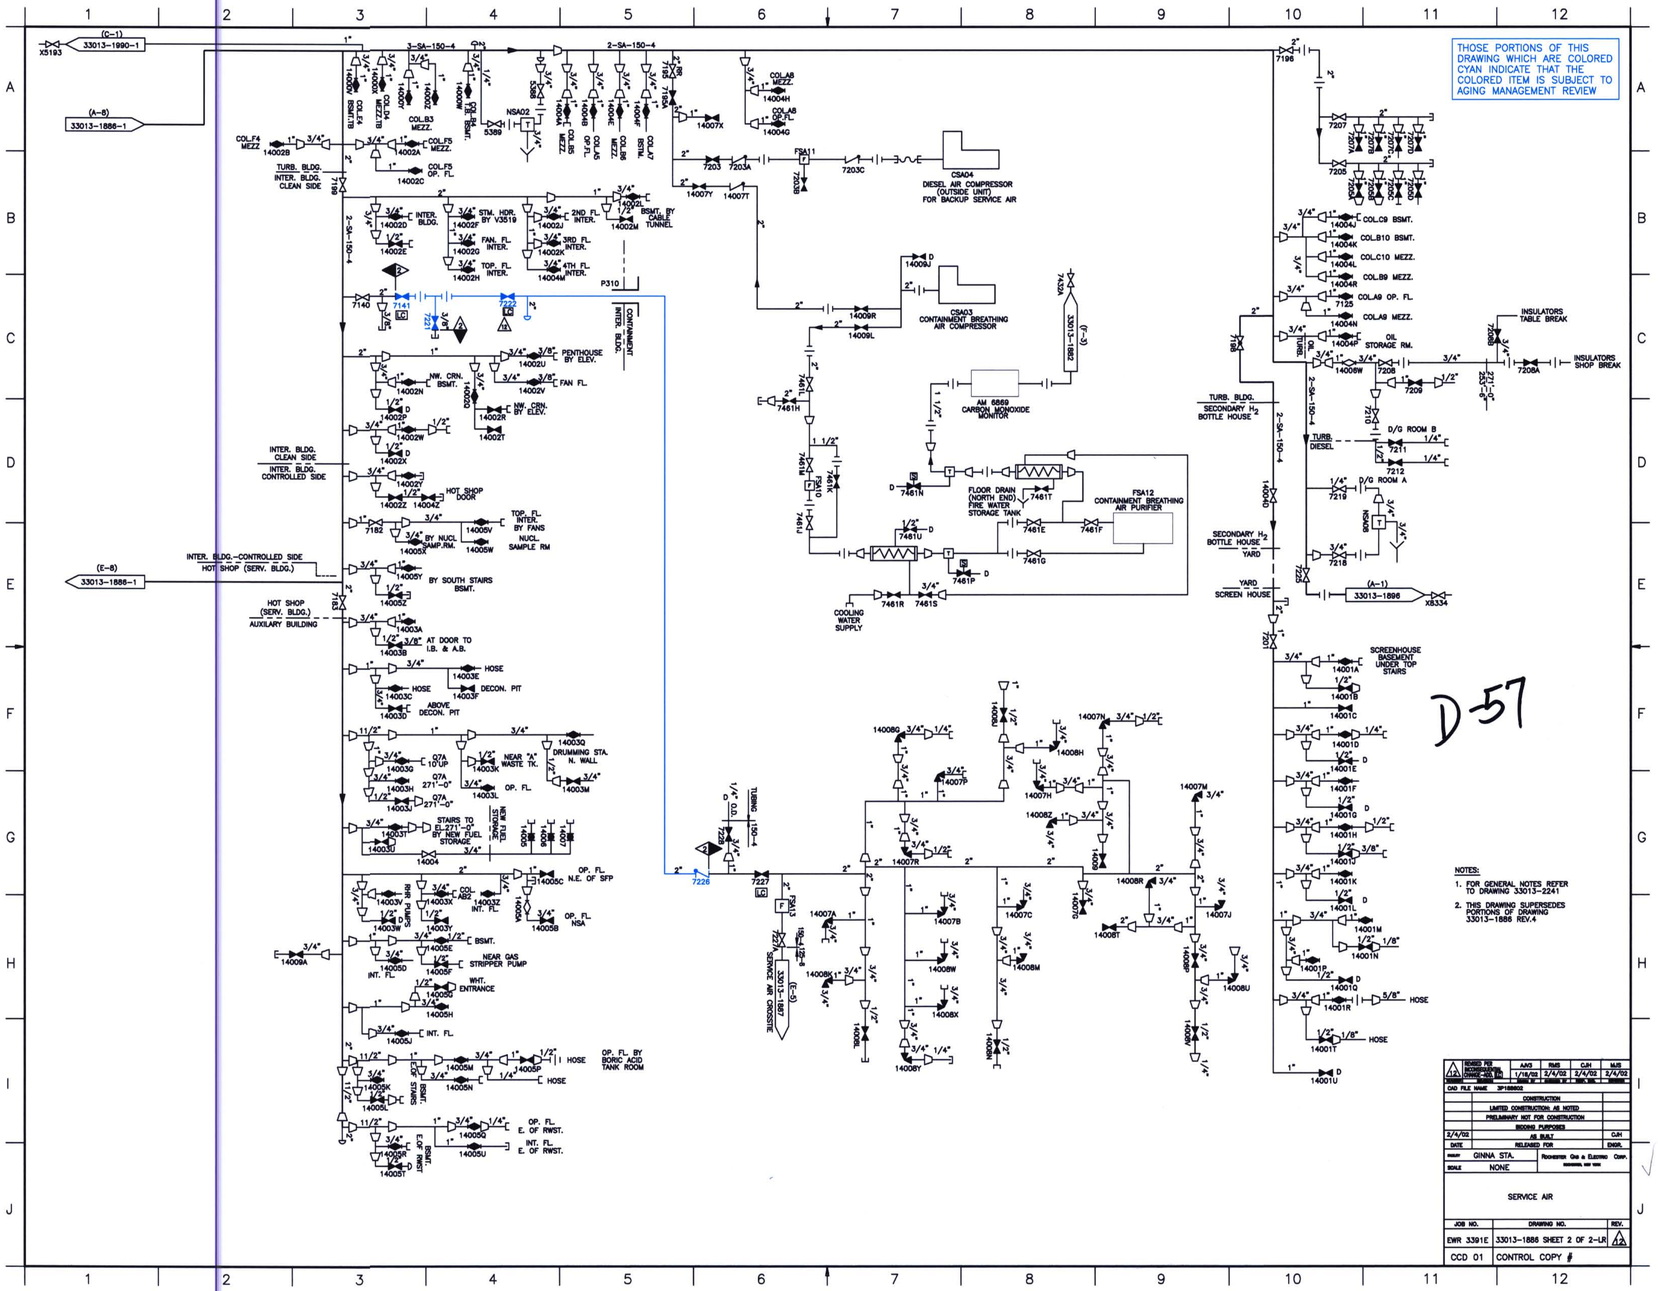
THOSE PORTIONS OF THIS DRAWING WHICH ARE COLORED CYAN INDICATE THAT THE COLORED ITEM IS SUBJECT TO AGING MANAGEMENT REVIEW
D-57
CSA04 DIESEL AIR COMPRESSOR (OUTSIDE UNIT) FOR BACKUP SERVICE AIR
CSA03 CONTAINMENT BREATHING AIR COMPRESSOR
AM 6869 CARBON MONOXIDE MONITOR
FSA12 CONTAINMENT BREATHING AIR PURIFIER
FLOOR DRAIN (NORTH END) FIRE WATER STORAGE TANK
COOLING WATER SUPPLY
SERVICE AIR CROSSTIE
TURB. BLDG. SECONDARY H2 BOTTLE HOUSE
SECONDARY H2 BOTTLE HOUSE YARD
YARD SCREEN HOUSE
SCREENHOUSE BASEMENT UNDER TOP STAIRS
INSULATORS TABLE BREAK
INSULATORS SHOP BREAK
OIL STORAGE RM.
D/G ROOM B
D/G ROOM A
TURB. DIESEL
CONTAINMENT INTER. BLDG.
INTER. BLDG. CLEAN SIDE
INTER. BLDG. CONTROLLED SIDE
INTER. BLDG.-CONTROLLED SIDE HOT SHOP (SERV. BLDG.)
HOT SHOP (SERV. BLDG.) AUXILARY BUILDING
TURB. BLDG. INTER. BLDG. CLEAN SIDE
NOTES:
1. FOR GENERAL NOTES REFER TO DRAWING 33013-2241
2. THIS DRAWING SUPERSEDES PORTIONS OF DRAWING 33013-1886 REV.4
SERVICE AIR
GINNA STA.
NONE
EWR 3391E
33013-1886 SHEET 2 OF 2-LR
CCD 01
CONTROL COPY #