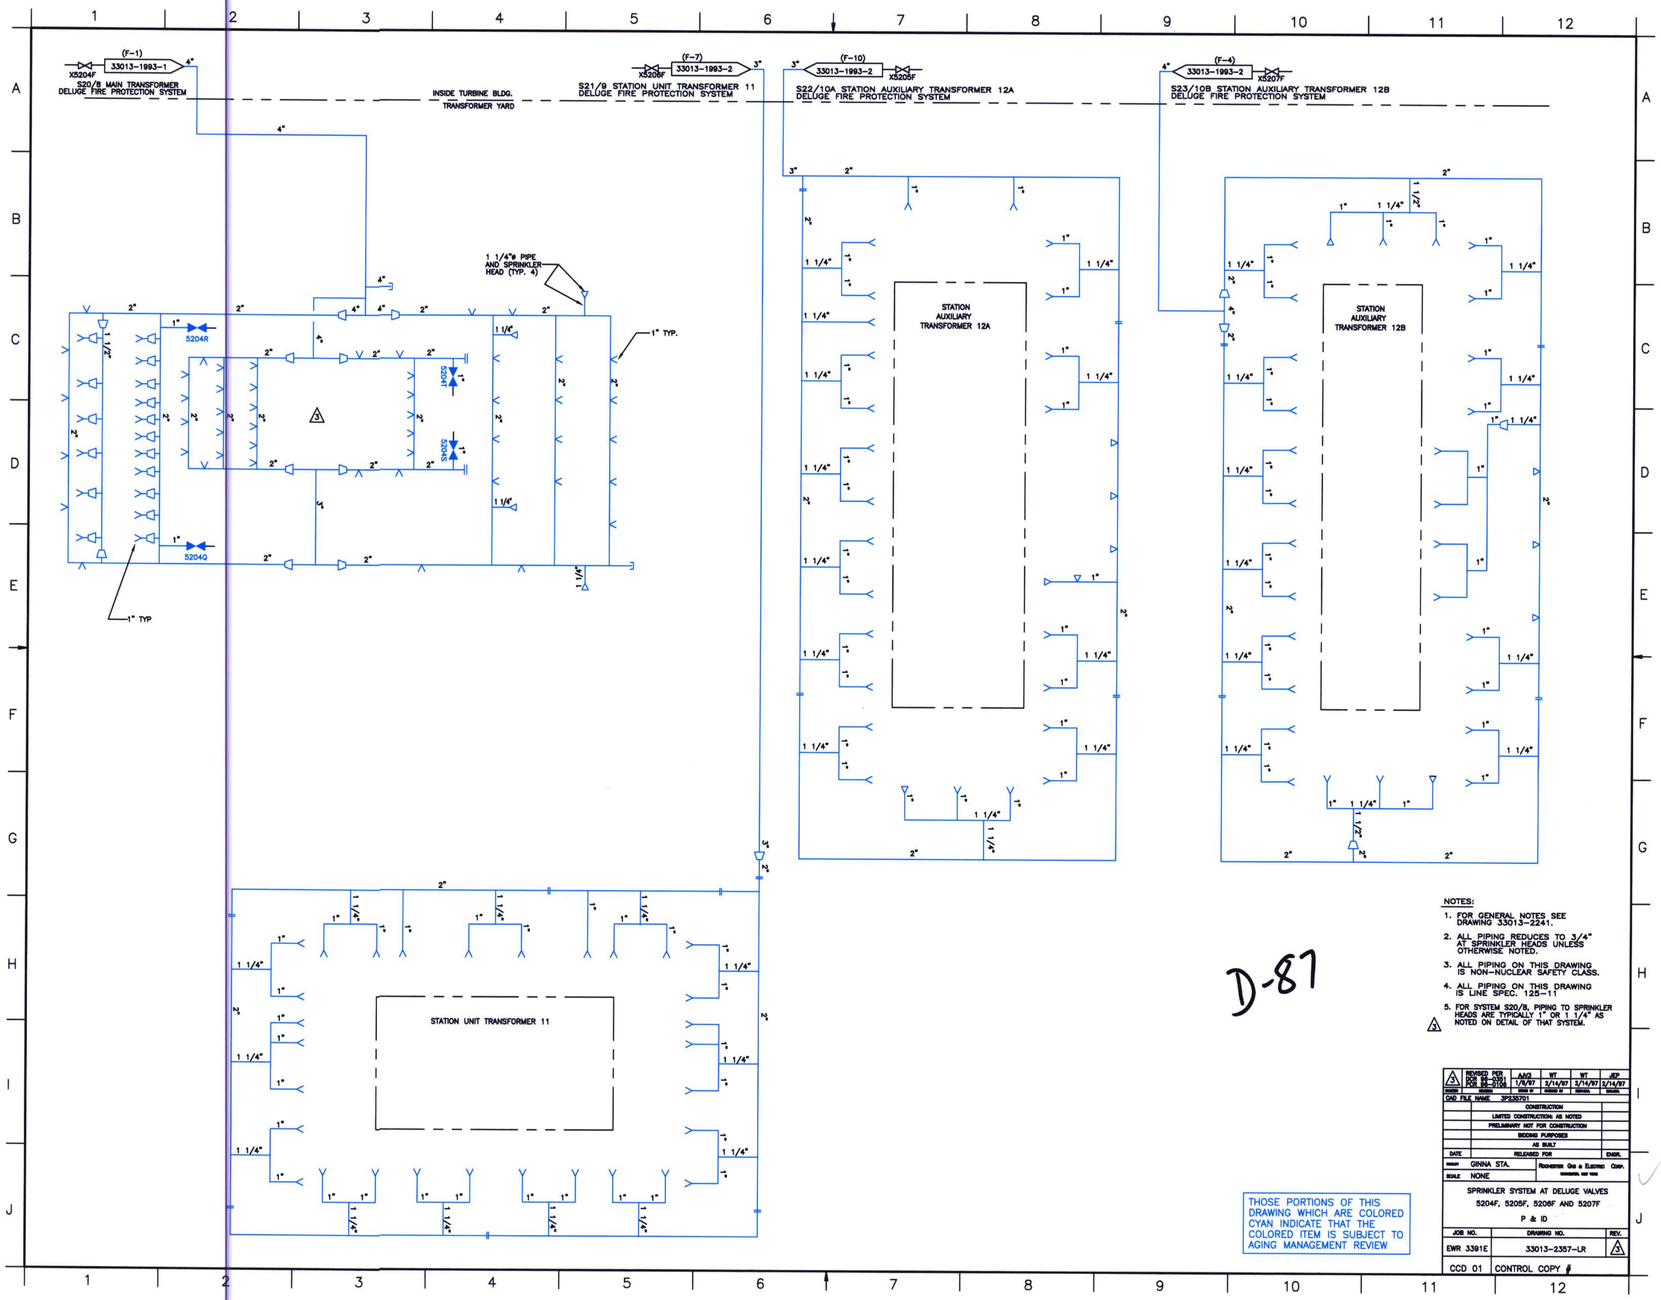

D-87

NOTES:

1. FOR GENERAL NOTES SEE DRAWING 33013-2241.
2. ALL PIPING REDUCES TO 3/4" AT SPRINKLER HEADS UNLESS OTHERWISE NOTED.
3. ALL PIPING ON THIS DRAWING IS NON-NUCLEAR SAFETY CLASS.
4. ALL PIPING ON THIS DRAWING IS LINE SPEC. 125-11
5. FOR SYSTEM S20/8, PIPING TO SPRINKLER HEADS ARE TYPICALLY 1" OR 1 1/4" AS NOTED ON DETAIL OF THAT SYSTEM.

THOSE PORTIONS OF THIS DRAWING WHICH ARE COLORED CYAN INDICATE THAT THE COLORED ITEM IS SUBJECT TO AGING MANAGEMENT REVIEW

3	REVISED PER RCR 96-0704	AMG	WT	WT	JEP
		1/8/97	2/14/97	2/14/97	2/14/97
	DRAWN	DESIGN	DESIGN IP	DESIGN IP	DESIGN
CAD FILE NAME	3P330701				
	CONSTRUCTION				
	LIMITED CONSTRUCTION AS NOTED				
	PRELIMINARY NOT FOR CONSTRUCTION				
	BIDDING PURPOSES				
	AS BUILT				
DATE	RELEASED FOR				ENGR.
DRAWN	QINNA STA.	ROCHESTER GAS & ELECTRIC CORP.			
SCALE	NONE				

SPRINKLER SYSTEM AT DELUGE VALVES
5204F, 5205F, 5206F AND 5207F
P & ID

JOB NO.	DRAWING NO.	REV.
EWR 3391E	33013-2357-LR	3
CCD 01	CONTROL COPY	