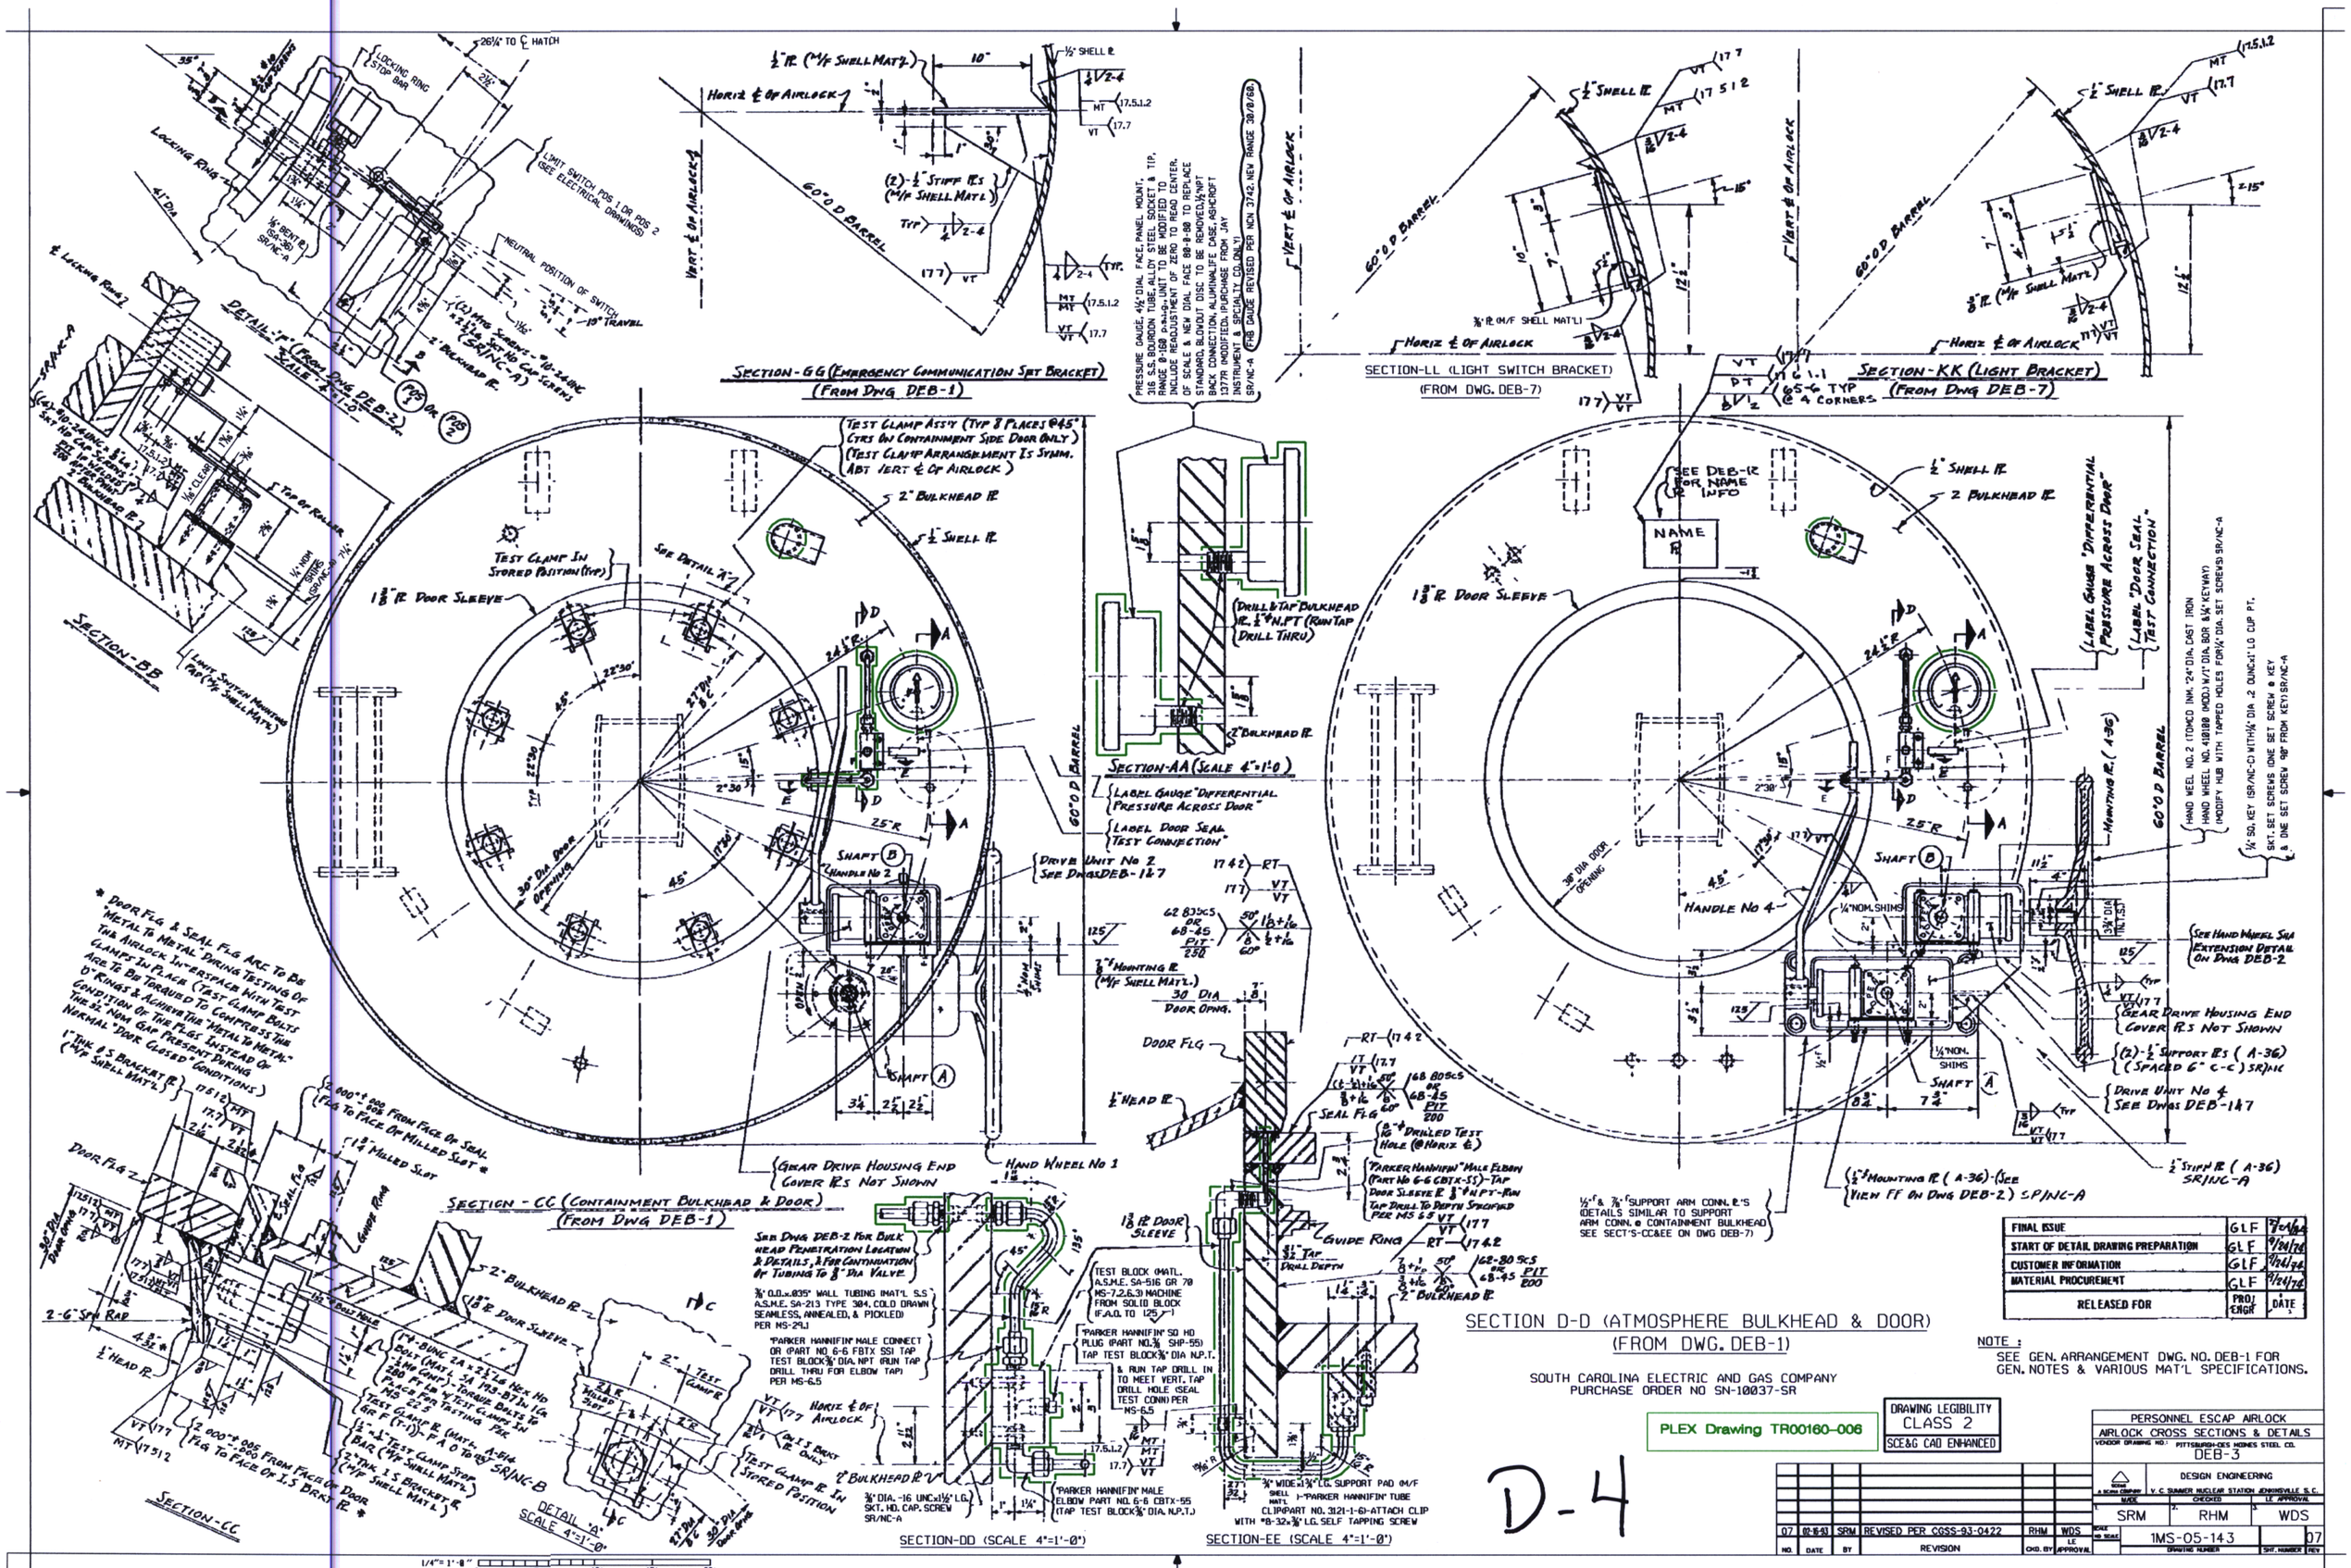
SECTION-GG (EMERGENCY COMMUNICATION SET BRACKET)
(FROM DWG DEB-1)
SECTION-LL (LIGHT SWITCH BRACKET)
(FROM DWG. DEB-7)
SECTION-KK (LIGHT BRACKET)
(FROM DWG DEB-7)
PRESSURE GAUGE, 4½" DIAL FACE, PANEL MOUNT, 316 S.S. BOURDON TUBE, ALLOY STEEL SOCKET & TIP, RANGE 0-150 p.s.i.g., UNIT TO BE MODIFIED TO INCLUDE READJUSTMENT OF ZERO TO READ CENTER OF SCALE & NEW DIAL FACE 08-8-88 TO REPLACE STANDARD, BLOWOUT DISC TO BE REMOVED, ½" NPT BACK CONNECTION, ALUMINALIFE CASE, ASHCROFT 1377R (MODIFIED), PURCHASE FROM JAY INSTRUMENT & SPECIALTY CO. ONLY!
FHB GAUGE REVISED PER NCN 3742, NEW RANGE 30/0/60
SR/NC-A
DETAIL "F" (FROM DWG DEB-2)
SCALE 4"=1'-0"
SECTION-BB
SECTION-AA (SCALE 4"=1'-0")
SECTION-CC (CONTAINMENT BULKHEAD & DOOR)
(FROM DWG DEB-1)
SECTION-CC
DETAIL "A"
SCALE 4"=1'-0"
SECTION-DD (SCALE 4"=1'-0")
SECTION-EE (SCALE 4"=1'-0")
SECTION D-D (ATMOSPHERE BULKHEAD & DOOR)
(FROM DWG. DEB-1)
SOUTH CAROLINA ELECTRIC AND GAS COMPANY
PURCHASE ORDER NO SN-10037-SR
PLEX Drawing TR00160-006
DRAWING LEGIBILITY CLASS 2
SCE&G CAD ENHANCED
D-4
NOTE:
SEE GEN. ARRANGEMENT DWG. NO. DEB-1 FOR GEN. NOTES & VARIOUS MAT'L SPECIFICATIONS.
FINAL ISSUE
START OF DETAIL DRAWING PREPARATION
CUSTOMER INFORMATION
MATERIAL PROCUREMENT
RELEASED FOR
PROJ ENGR
DATE
PERSONNEL ESCAP AIRLOCK
AIRLOCK CROSS SECTIONS & DETAILS
VENDOR DRAWING NO: PITTSBURGH-DES MOINES STEEL CO.
DEB-3
DESIGN ENGINEERING
V.C. SUMMER NUCLEAR STATION JENKINSVILLE S.C.
SRM
RHM
WDS
1MS-05-143
07
REVISED PER CGSS-93-0422
REVISION