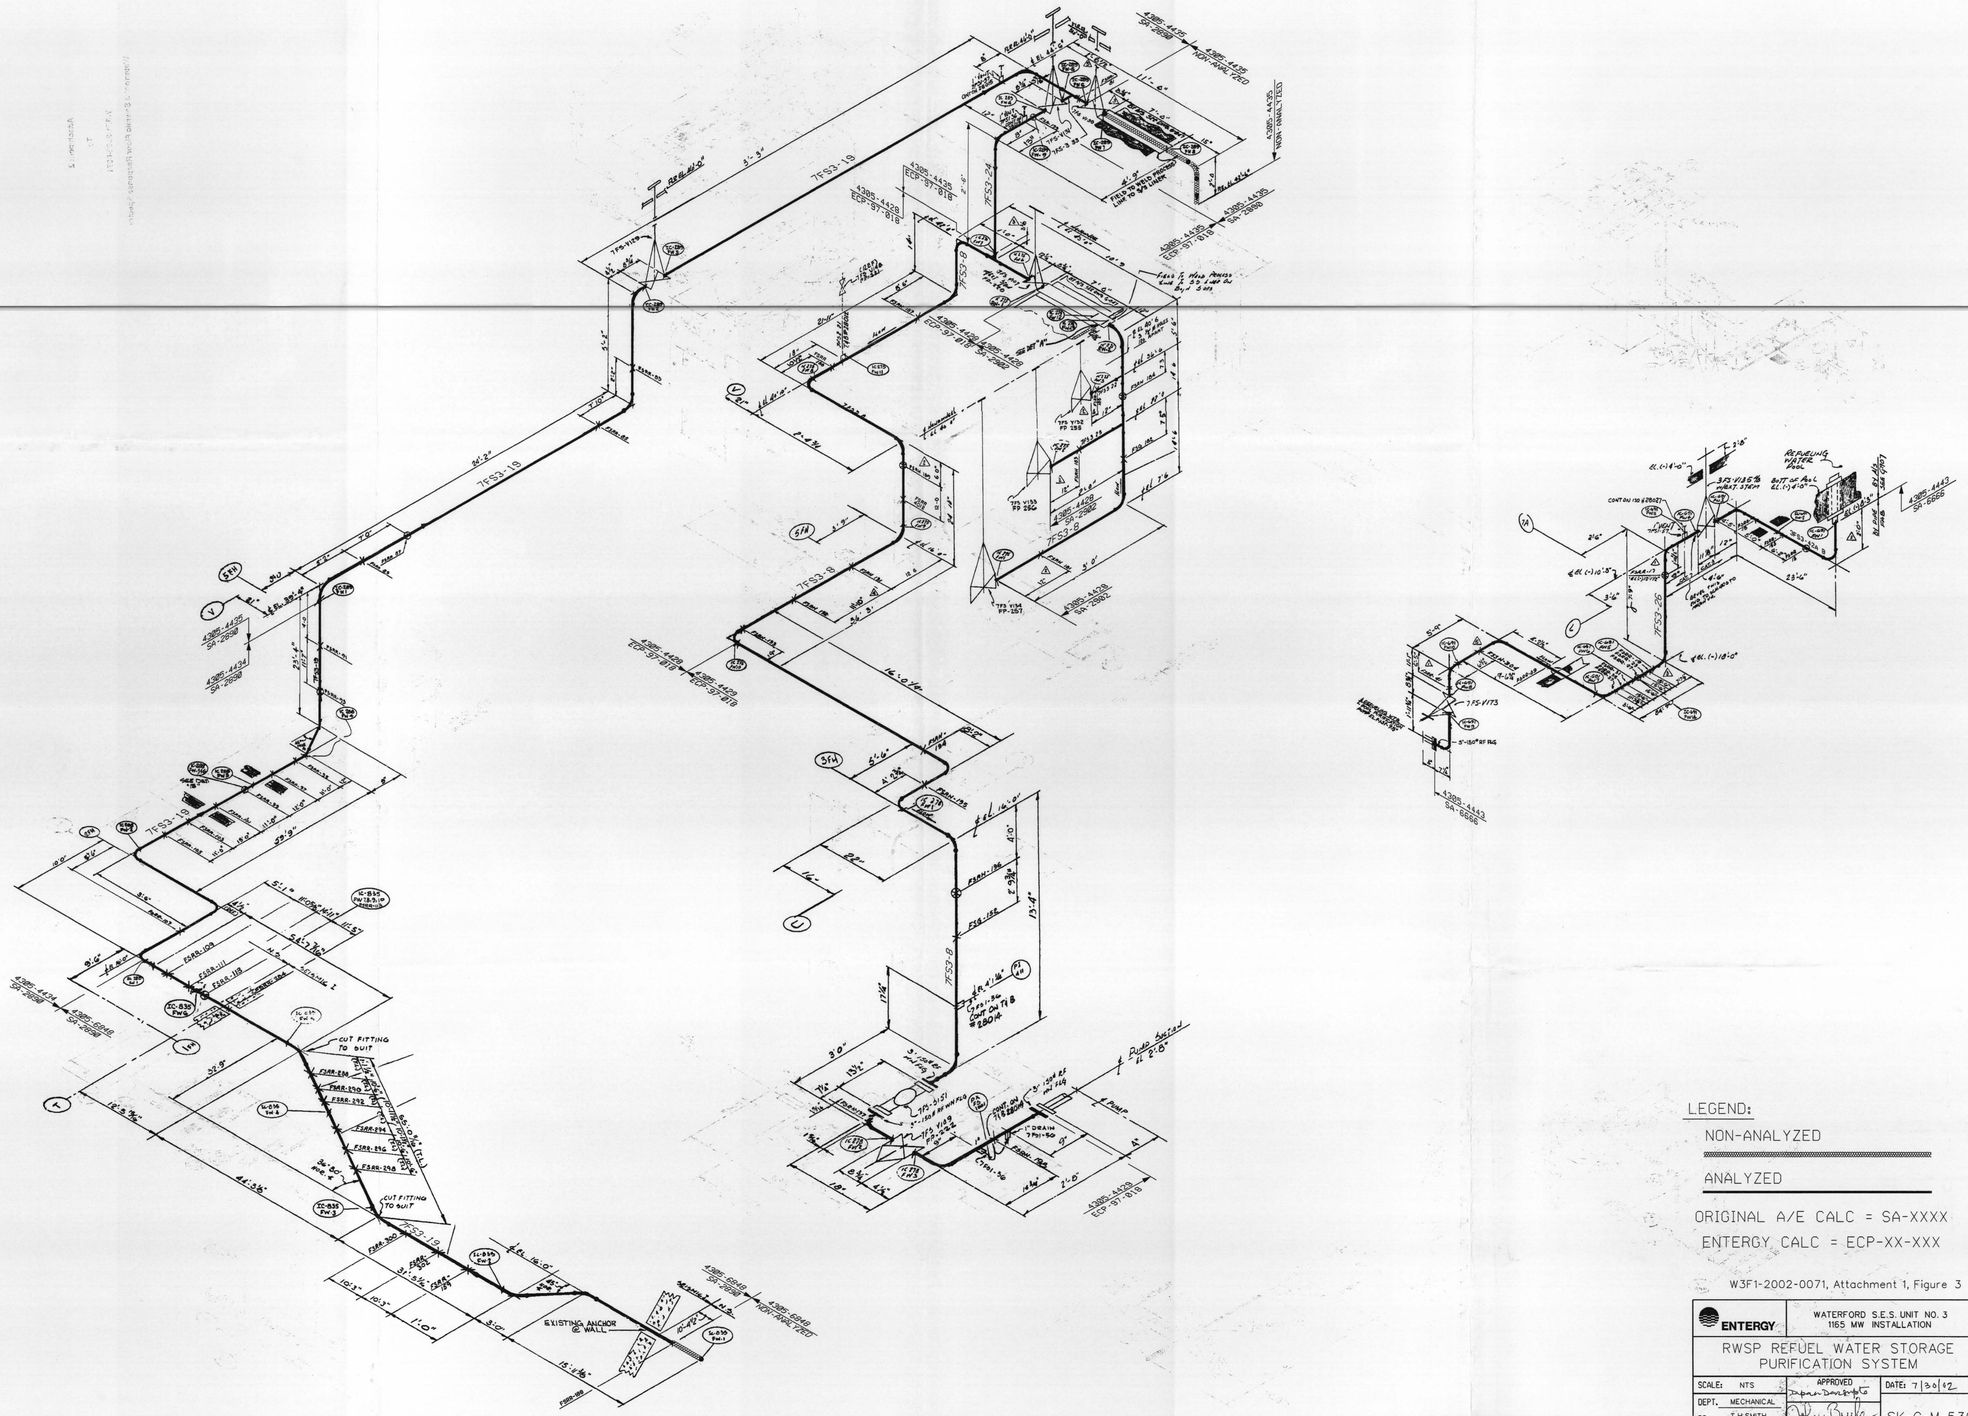

LEGEND:

NON-ANALYZED

ANALYZED

ORIGINAL A/E CALC = SA-XXXX

ENTERGY CALC = ECP-XX-XXX

W3F1-2002-0071, Attachment 1, Figure 3

ENTERGY	WATERFORD S.E.S. UNIT NO. 3 1165 MW INSTALLATION
RWSP REFUEL WATER STORAGE PURIFICATION SYSTEM	
SCALE: NTS	APPROVED: Dipan Dasgupta
DEPT. MECHANICAL	DATE: 7/30/02
DR. T.H.SMITH	SK-G-M-530
CH. D.DASGUPTA	

NO.	DATE	REVISION DESCRIPTION	BY	CH	APPROVED

FILENAME: RWSP.DGN

D-03