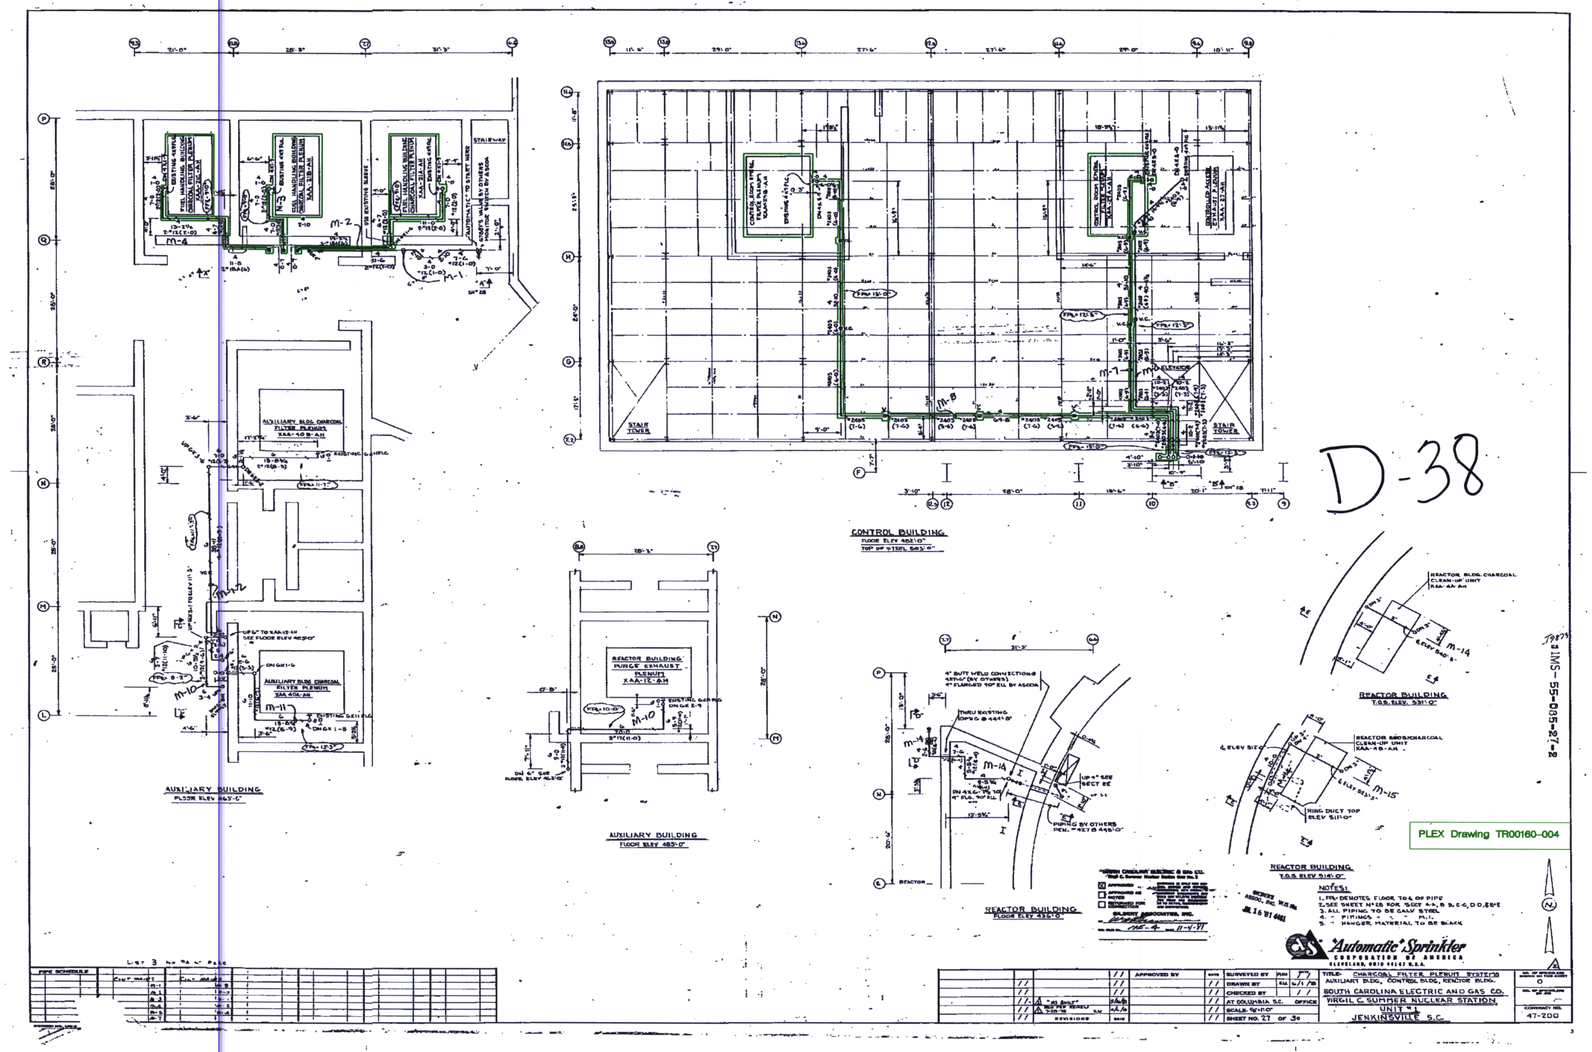
D-38
CONTROL BUILDING
FLOOR ELEV 483'-0"
AUXILIARY BUILDING
FLOOR ELEV 463'-0"
AUXILIARY BUILDING
FLOOR ELEV 483'-0"
REACTOR BUILDING
FLOOR ELEV 436'-0"
REACTOR BUILDING
T.O.S. ELEV. 531'-0"
REACTOR BUILDING
T.O.S. ELEV 514'-0"
PLEX Drawing TR00160-004
NOTES:
1. PIN DENOTES FLOOR TOP OF PIPE
2. SEE SHEET N-18 FOR SCEE A-A, B, B, C-C, D, D, E-E
3. ALL PIPING TO BE GALV STEEL
4. - PIPINGS - - - - M.I.
5. - HANGER MATERIAL TO BE BLACK
"Automatic" Sprinkler
CORPORATION OF AMERICA
CLEVELAND, OHIO 44147 U.S.A.
TITLE: CHARCOAL FILTER PLENUM SYSTEMS
AUXILIARY BLDG, CONTROL BLDG, REACTOR BLDG.
SOUTH CAROLINA ELECTRIC AND GAS CO.
VIRGIL C. SUMMER NUCLEAR STATION
UNIT #1
JENKINSVILLE S.C.
47-200
SURVEYED BY
DRAWN BY
CHECKED BY
AT COLUMBIA S.C. OFFICE
SCALE 1/8"=1'-0"
SHEET NO. 27 OF 30
APPROVED BY
REVISIONS