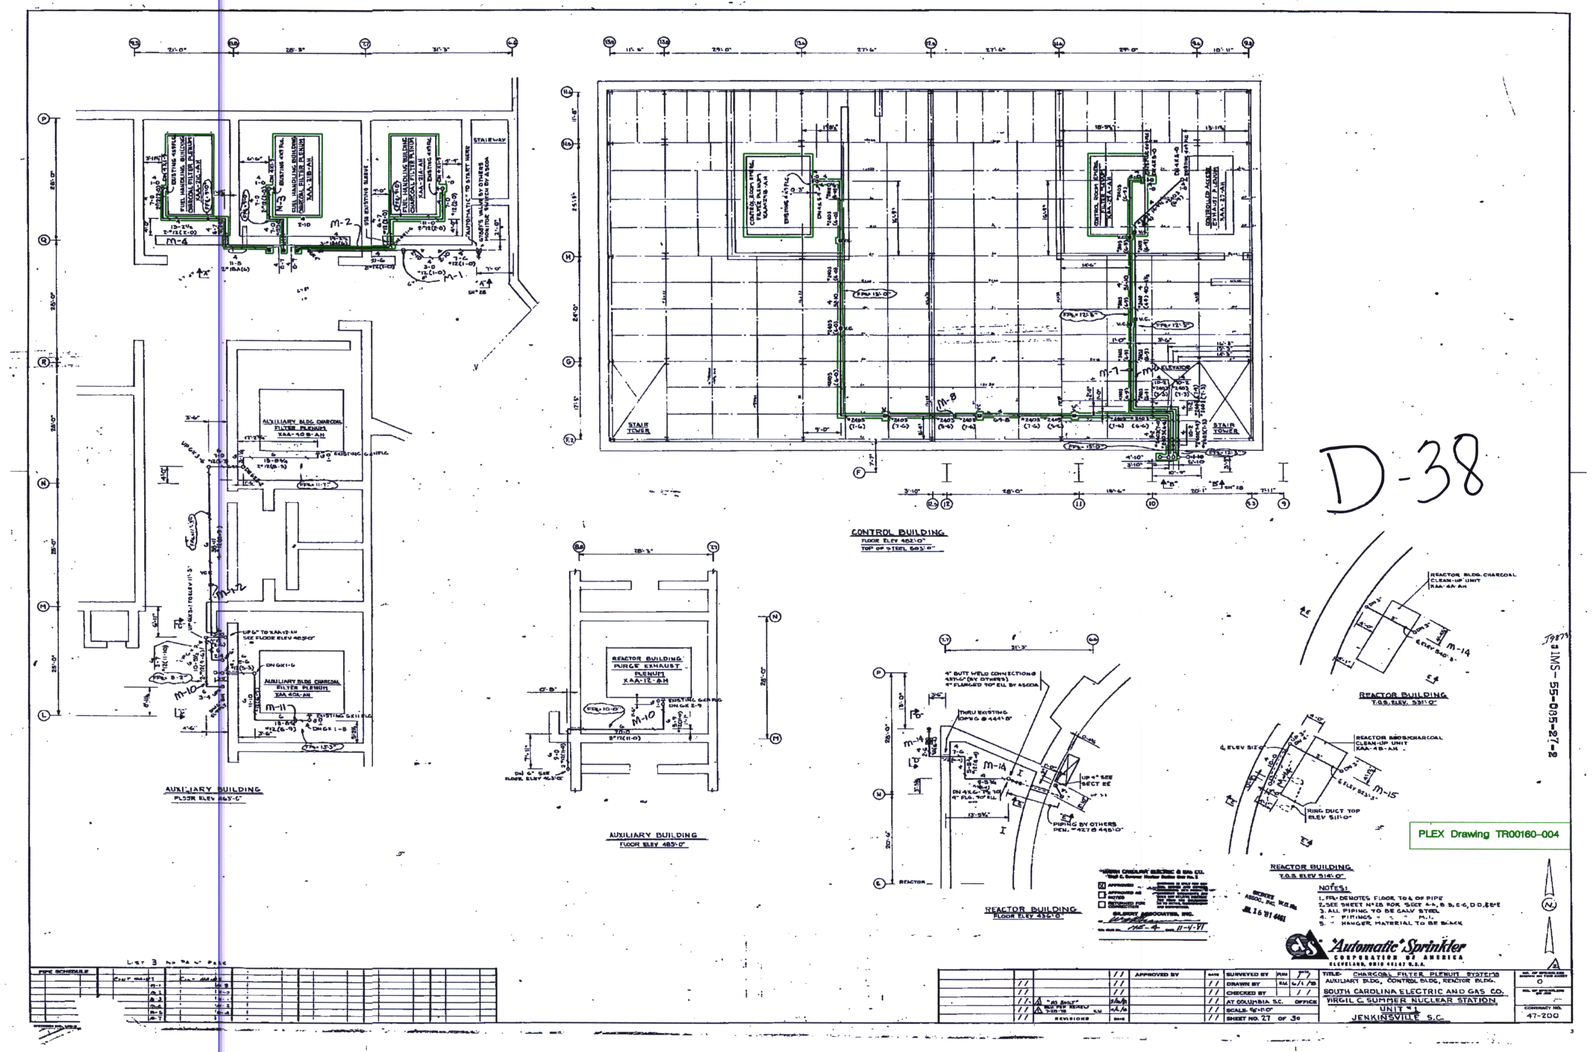
D-38
AUXILIARY BUILDING
FLOOR ELEV 463'-0"
CONTROL BUILDING
FLOOR ELEV 463'-0"
TOP OF STEEL 543'-0"
AUXILIARY BUILDING
FLOOR ELEV 483'-0"
REACTOR BUILDING
FLOOR ELEV 436'-0"
REACTOR BUILDING
T.O.S. ELEV. 531'-0"
REACTOR BUILDING
T.O.S. ELEV 514'-0"
NOTES:
1. PIPE SCHEDULE
2. SEE SHEET NO. 28 FOR
3. ALL PIPING TO BE GALV STEEL
4. - PIPING
5. - HANGER MATERIAL TO BE BLACK
Automatic Sprinkler
CORPORATION OF AMERICA
ELYRIA, OHIO 44035 U.S.A.
TITLE: CHARCOAL FILTER PLENUM SYSTEMS
AUXILIARY BLDG., CONTROL BLDG., REACTOR BLDG.
SOUTH CAROLINA ELECTRIC AND GAS CO.
VIRGIL C. SUMMER NUCLEAR STATION
UNIT 1
JENKINSVILLE, S.C.
SURVEYED BY
DRAWN BY
CHECKED BY
AT COLUMBIA S.C. OFFICE
SCALE 1/2"=1'-0"
SHEET NO. 27 OF 30
APPROVED BY
REVISIONS
47-200
PLEX Drawing TR00160-004