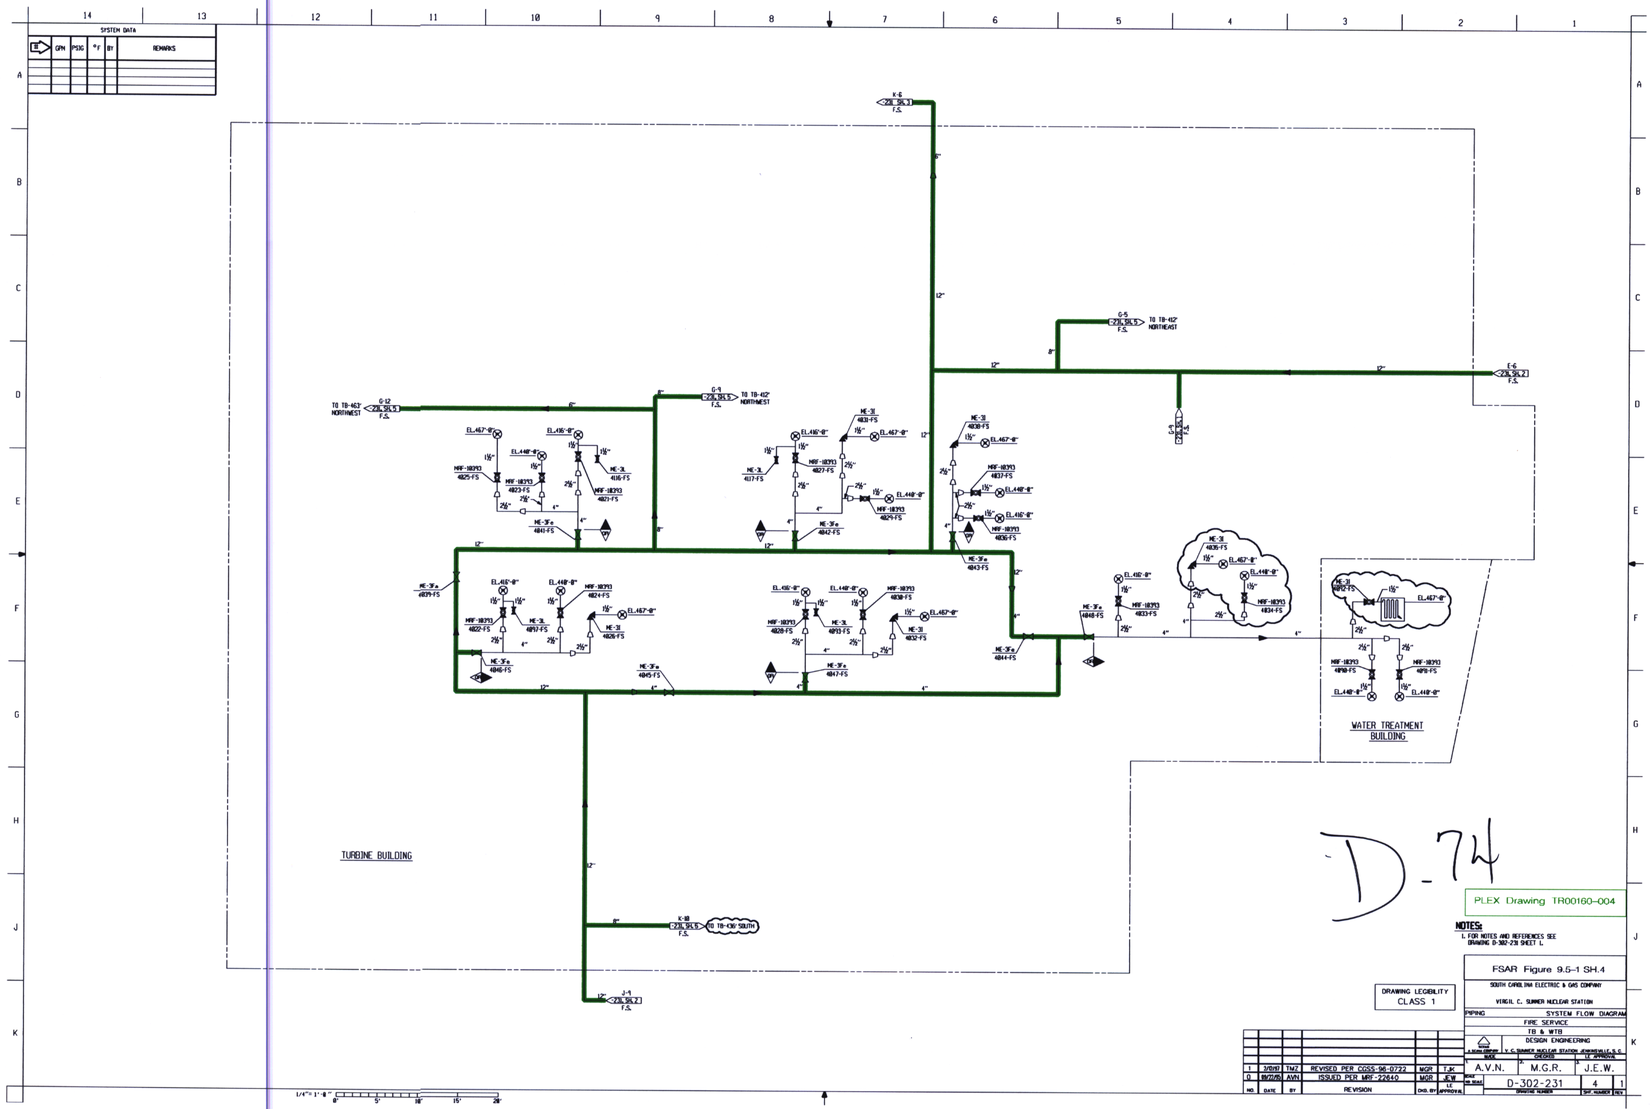

SYSTEM DATA
GPM
PSIG
°F
BY
REMARKS
TURBINE BUILDING
WATER TREATMENT BUILDING
TO TB-412' NORTHWEST
TO TB-412' NORTHEAST
TO TB-436' SOUTH
D-74
PLEX Drawing TR00160-004
NOTES:
1. FOR NOTES AND REFERENCES SEE DRAWING D-302-231 SHEET 1.
FSAR Figure 9.5-1 SH.4
SOUTH CAROLINA ELECTRIC & GAS COMPANY
VIRGIL C. SUMMER NUCLEAR STATION
PIPING
SYSTEM FLOW DIAGRAM
FIRE SERVICE
TB & WTB
DESIGN ENGINEERING
A.V.N.
M.G.R.
J.E.W.
D-302-231
4
1
DRAWING LEGIBILITY CLASS 1
1 3/10/97 TMZ REVISED PER CGSS-96-0722 MGR TJK
0 10/27/95 AVN ISSUED PER MRF-22640 MGR JEW
NO. DATE BY REVISION CHG. BY