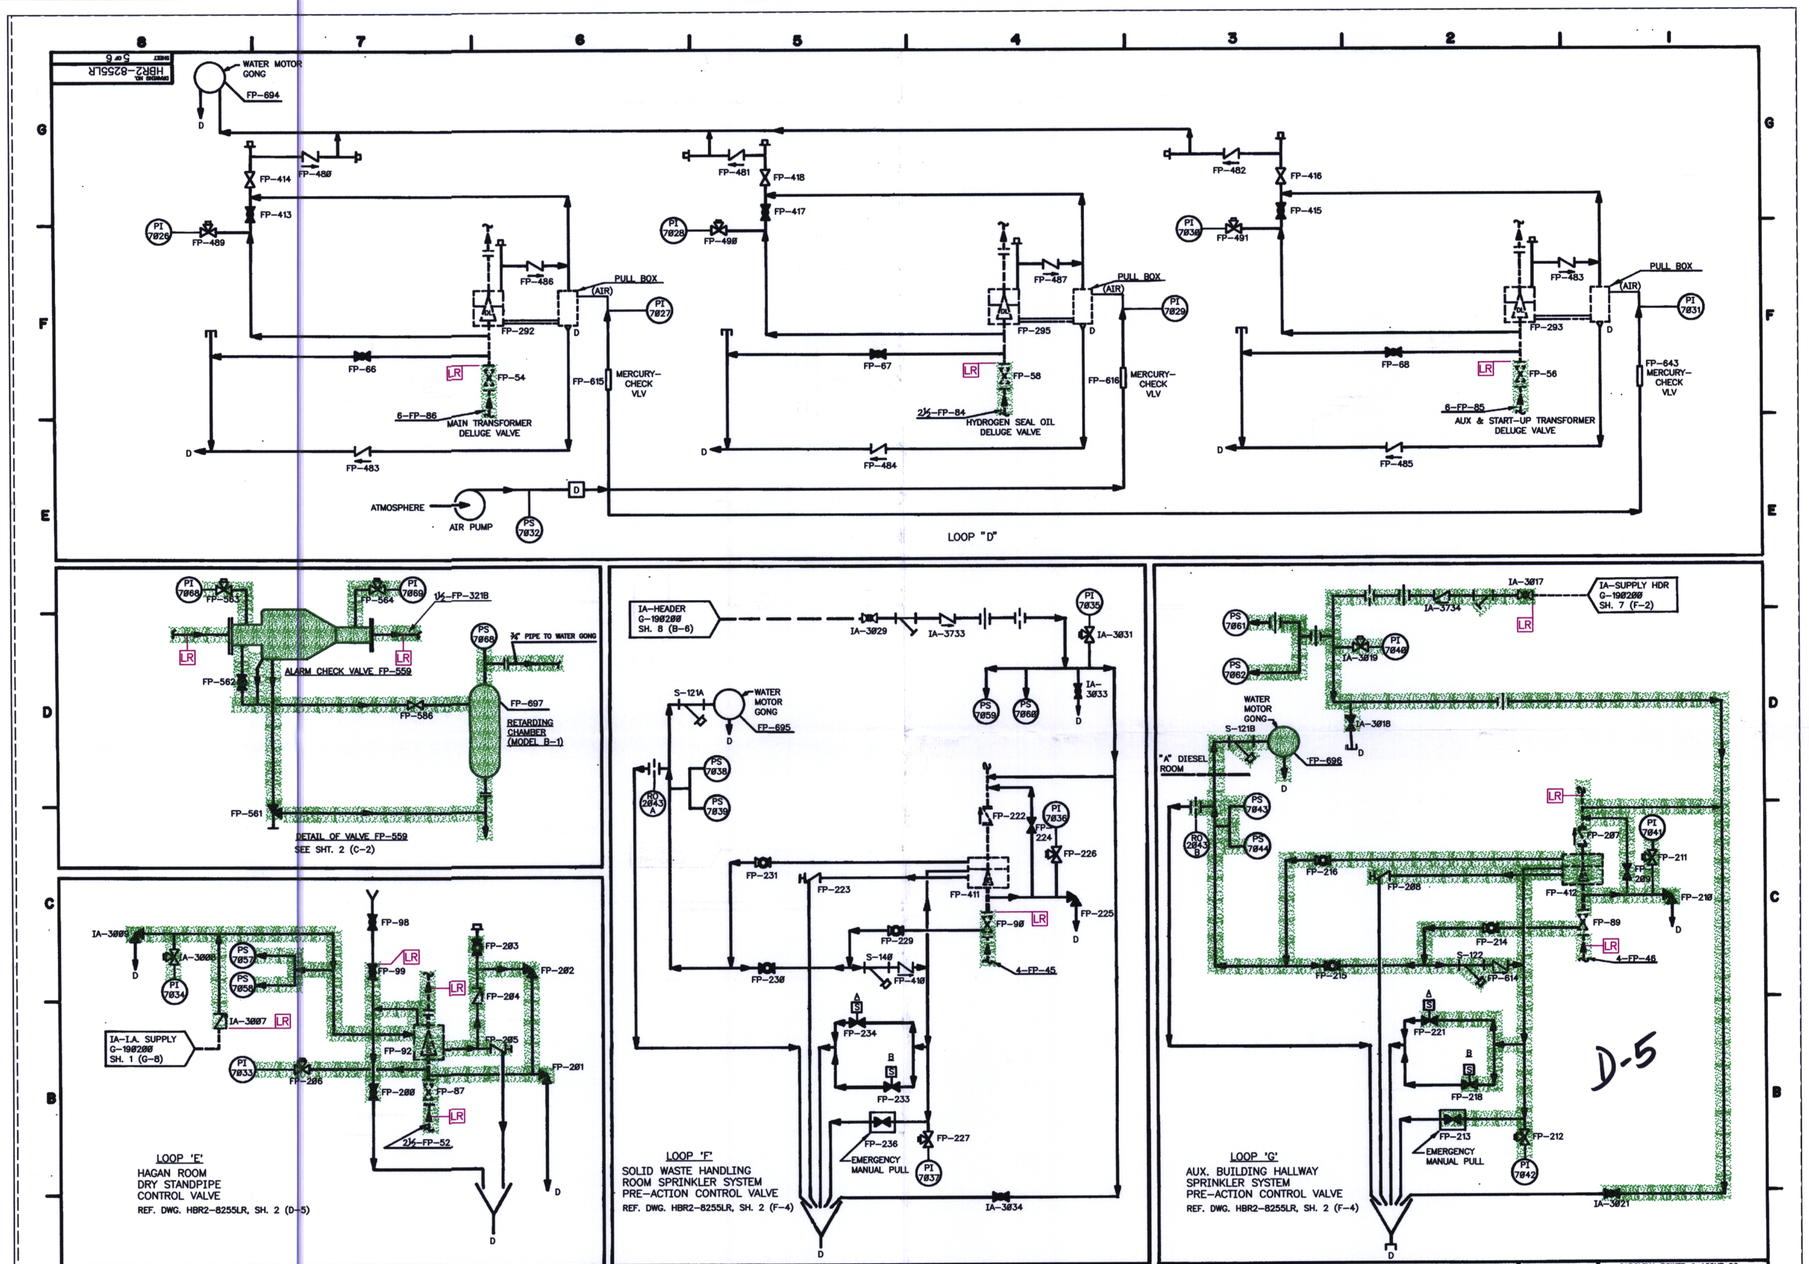

REFERENCE DRAWINGS & CALCULATIONS:

FLOW DIAGRAM LEGEND & SYMBOLS HBR2-7063LR

FIRE PROTECTION SYSTEM SCREENING CALC. RNP-L/LR-0129

CALC. RNP-L/LR-0121
ATTACHMENT 30
REV. 3
PAGE 5 OF 6

INITIAL ISSUE AS REVISION 13.

CAROLINA POWER & LIGHT CO.
H.B. ROBINSON S.E. PLANT
UNIT - NO. 2 HARTSVILLE, SC

TITLE: FIRE PROTECTION SYSTEM DELUGE & PRE-ACTION CONTR. VALVE FLOW DIAG.

VENDOR NO. | SIZE E | DRAWING NO. HBR2-8255LR
SCALE NONE | SHEET 5 OF 6

...\DOCSOPEN\WENDY_PE\22WR01_.DGN 08/07/02 11:54:36 AM