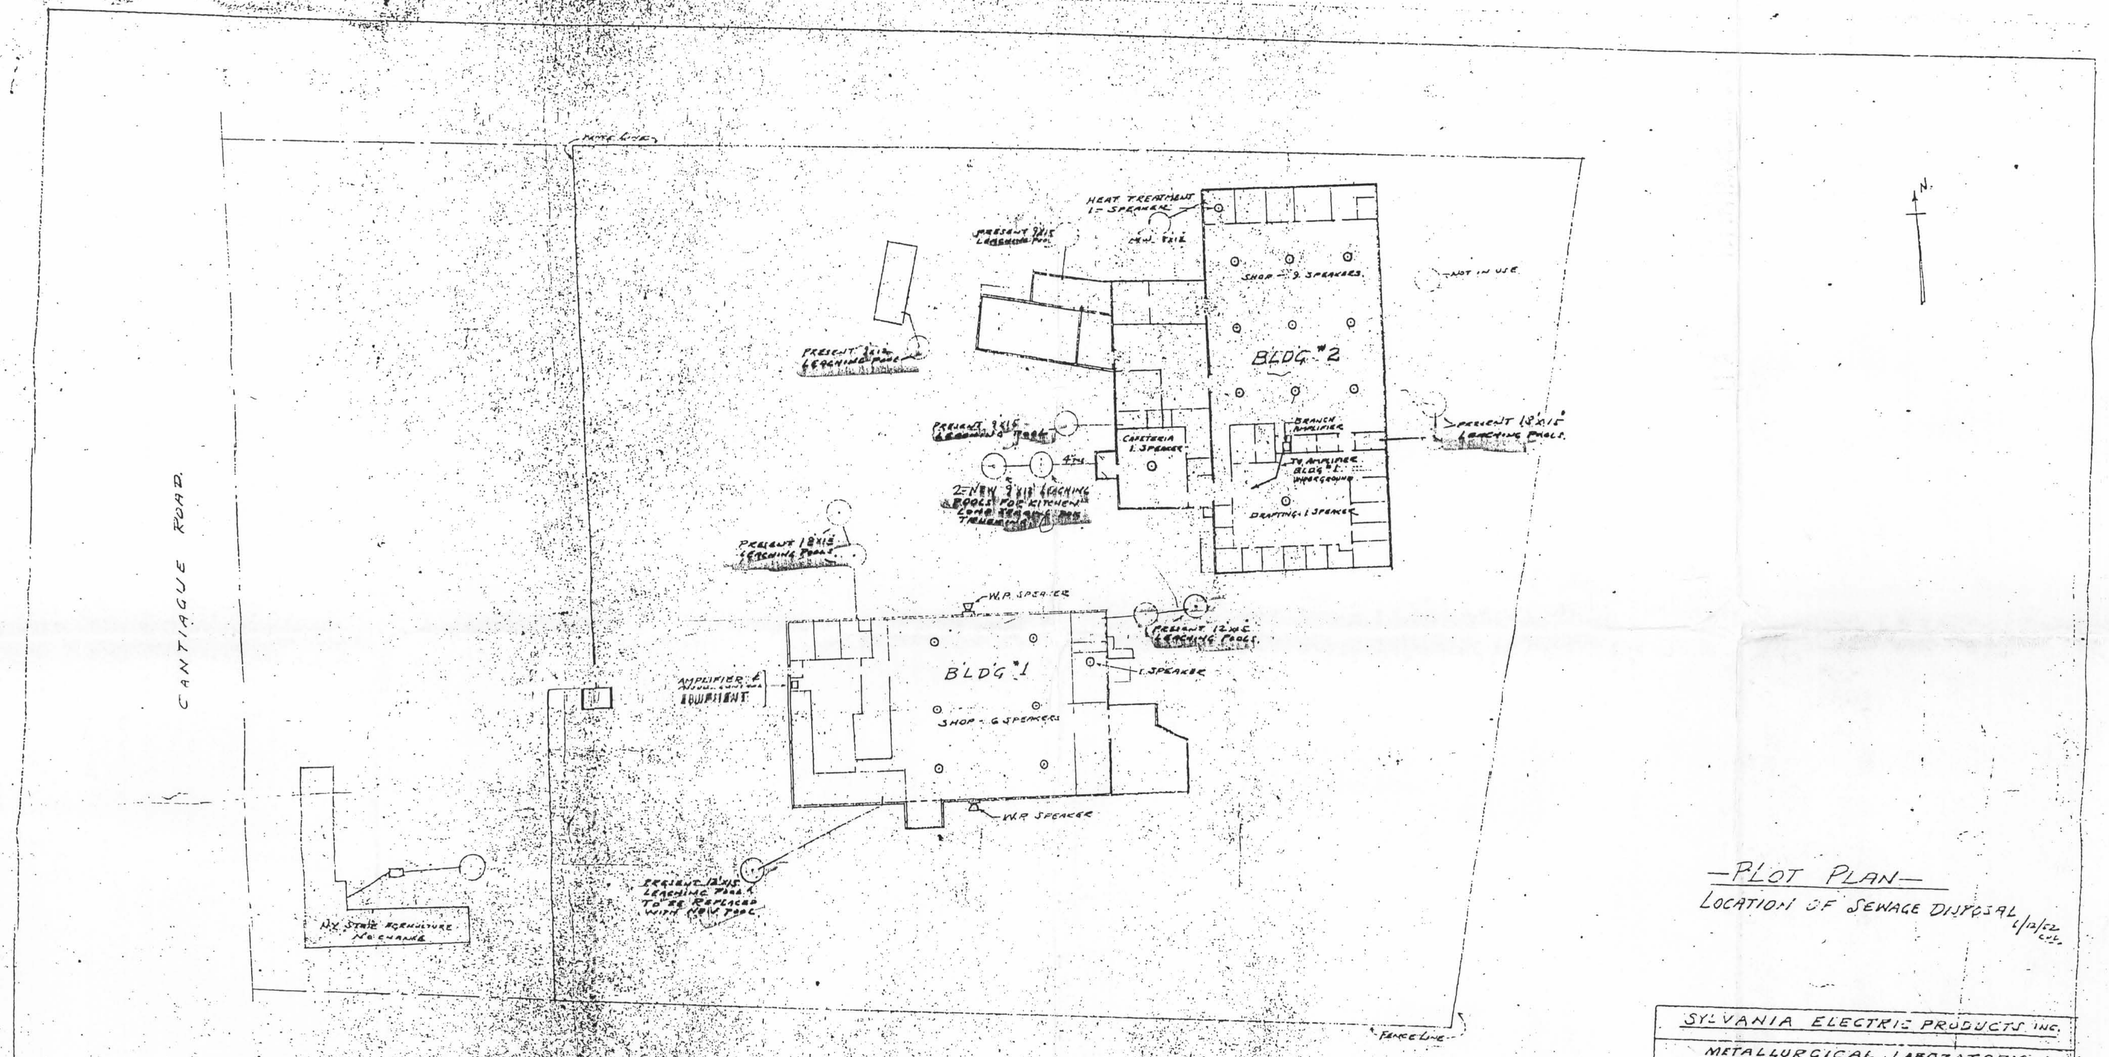

Enclosure C

—PLOT PLAN—
LOCATION OF SEWAGE DISPOSAL 6/12/52 C.V.L.

SYLVANIA ELECTRIC PRODUCTS INC.				
METALLURGICAL LABORATORY				
CANTIAGUE RD. HICKSVILLE, L.I.				
ELECTRICAL - PUBLIC ADDRESS SYSTEM FOR PREMISES				
DRAWN BY C.V.L	TRACED BY C.V.L	CHECKED BY C.V.L.	DWG NO. E-4	JOB NO. 5203
SCALE 40'=1"	DATE 3-31-52	CARL V. LINN CONSULTING ENGINEER 70 E 45TH ST. N.Y. 17, N.Y.		

D-03