DWG PATH: I:\DIV82\PROJECTS\5816\5816009\DWG\802.DWG

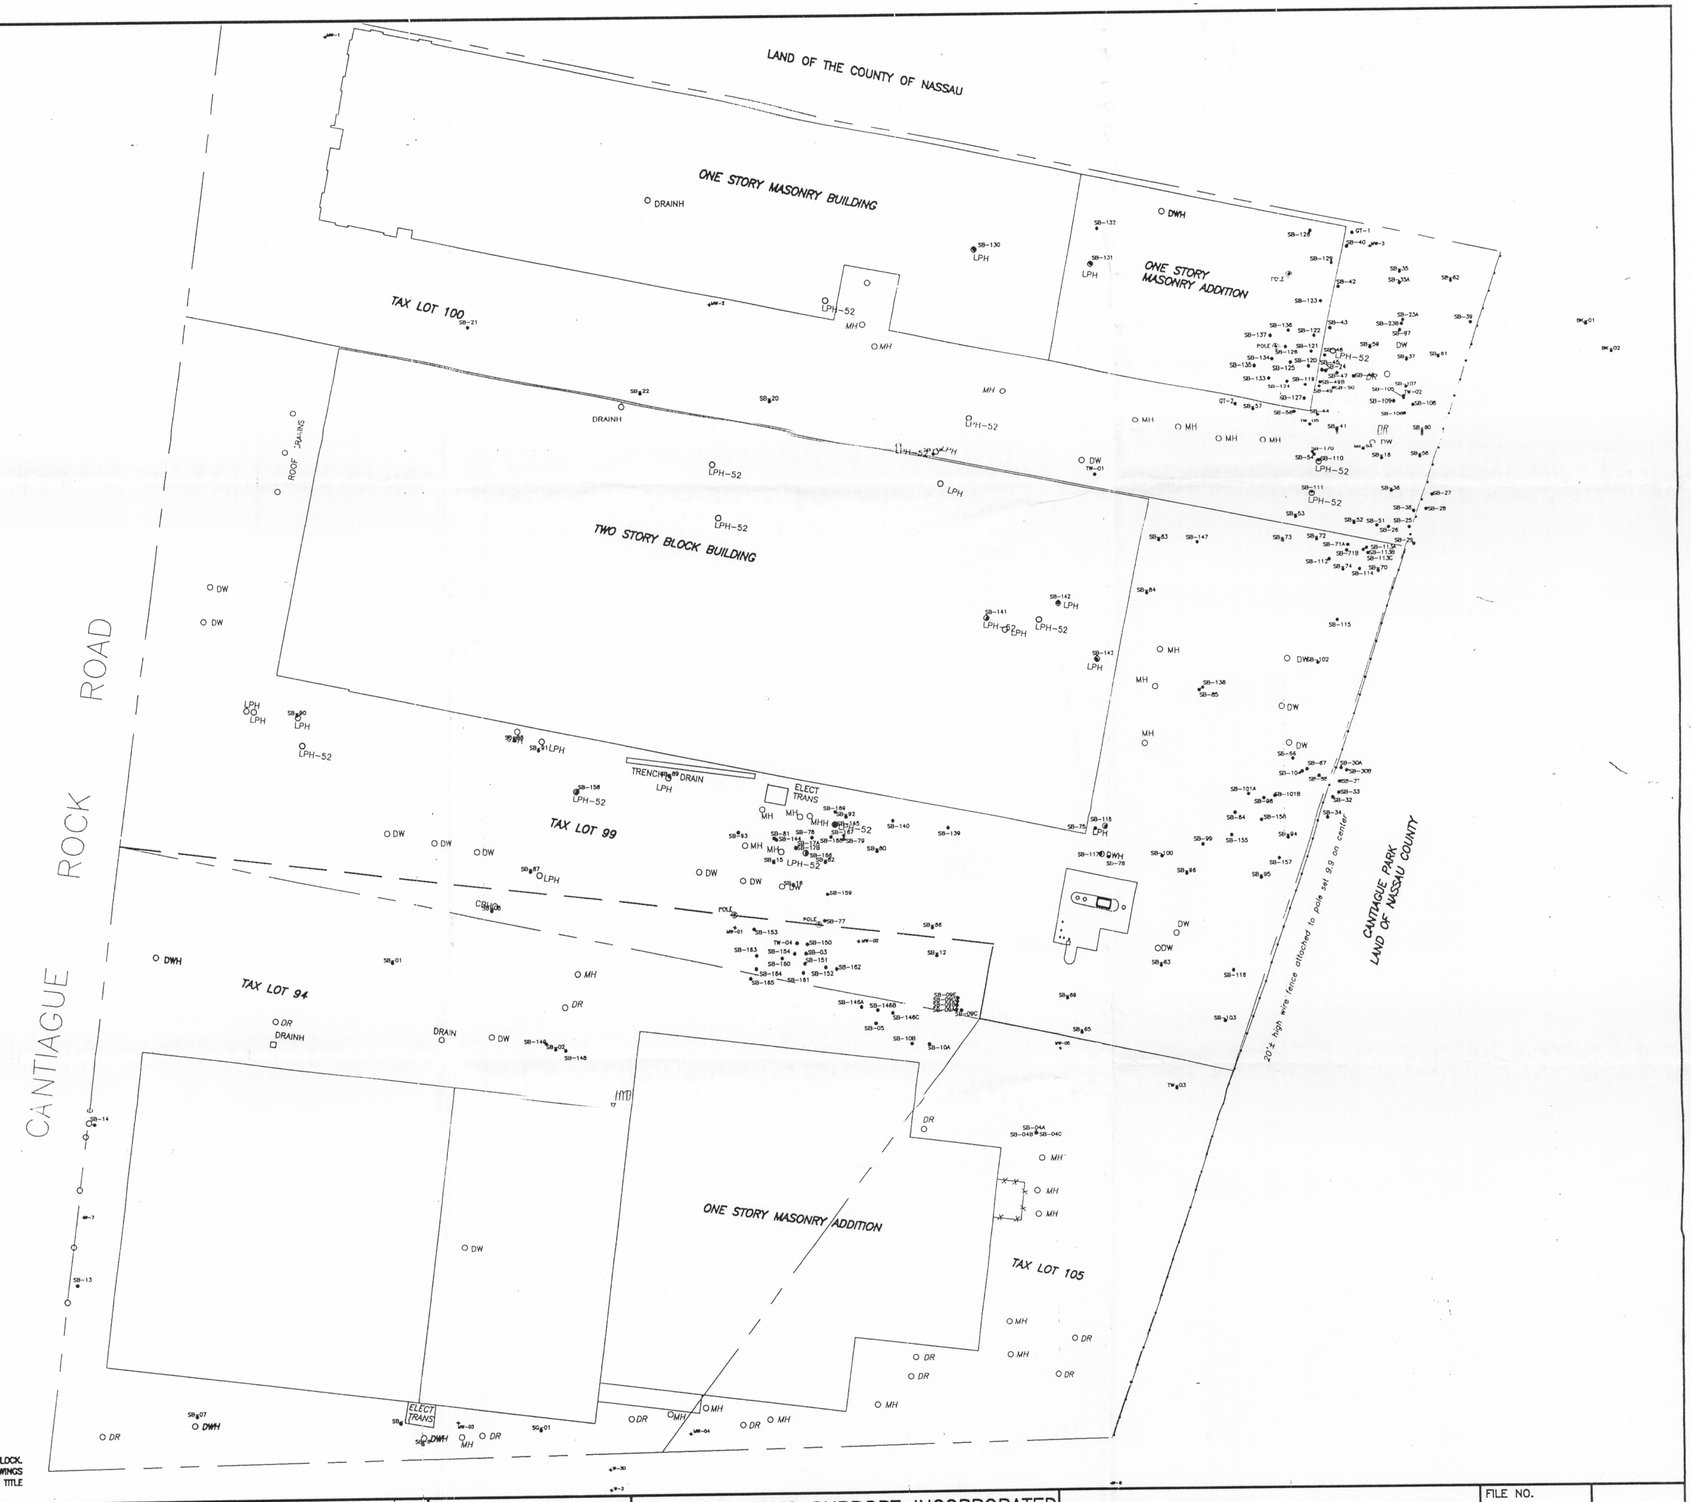

LEGEND

- CURRENT BUILDINGS
- SUPPLEMENTAL INVESTIGATION SOIL BORING LOCATION
- SOIL BORING LOCATION
- TEMPORARY WELL LOCATION
- MW-05 EXISTING WELL LOCATION

HISTORIC STRUCTURES

LP = LEACHING POOL	CT = CISTERN	HY = HYDRANT
DW = DRY WELL	ST = SEPTIC TANKS	CP = CESSPOOL
DR = DRAIN	IL = INLET	WM = WATER METER PIT

IT IS A VIOLATION OF LAW FOR ANY PERSON, UNLESS ACTING UNDER THE DIRECTION OF A LICENSED ENGINEER, TO ALTER THIS DOCUMENT.

THIS DRAWING WAS PREPARED AT THE SCALE INDICATED IN THE TITLE BLOCK. INACCURACIES IN THE STATED SCALE MAY BE INTRODUCED WHEN DRAWINGS ARE REPRODUCED BY ANY MEANS. USE THE GRAPHIC SCALE BAR IN THE TITLE BLOCK TO DETERMINE THE ACTUAL SCALE OF THIS DRAWING.

IN CHARGE OF _____

DESIGNED BY _____ CHECKED BY _____

DRAWN BY _____

40 0 40 80

1"=40'

NO.	DATE	REVISION	INIT.

O'BRIEN & GERE ENGINEERS INC.

GTE OPERATIONS SUPPORT INCORPORATED
FORMER SYLVANIA ELECTRIC PRODUCTS
INCORPORATED FACILITY
HICKSVILLE, NEW YORK

SUPPLEMENTAL INVESTIGATION
SOIL BORING LOCATIONS

FILE NO. 5816.009.802

DATE MARCH 2001

2

D-01