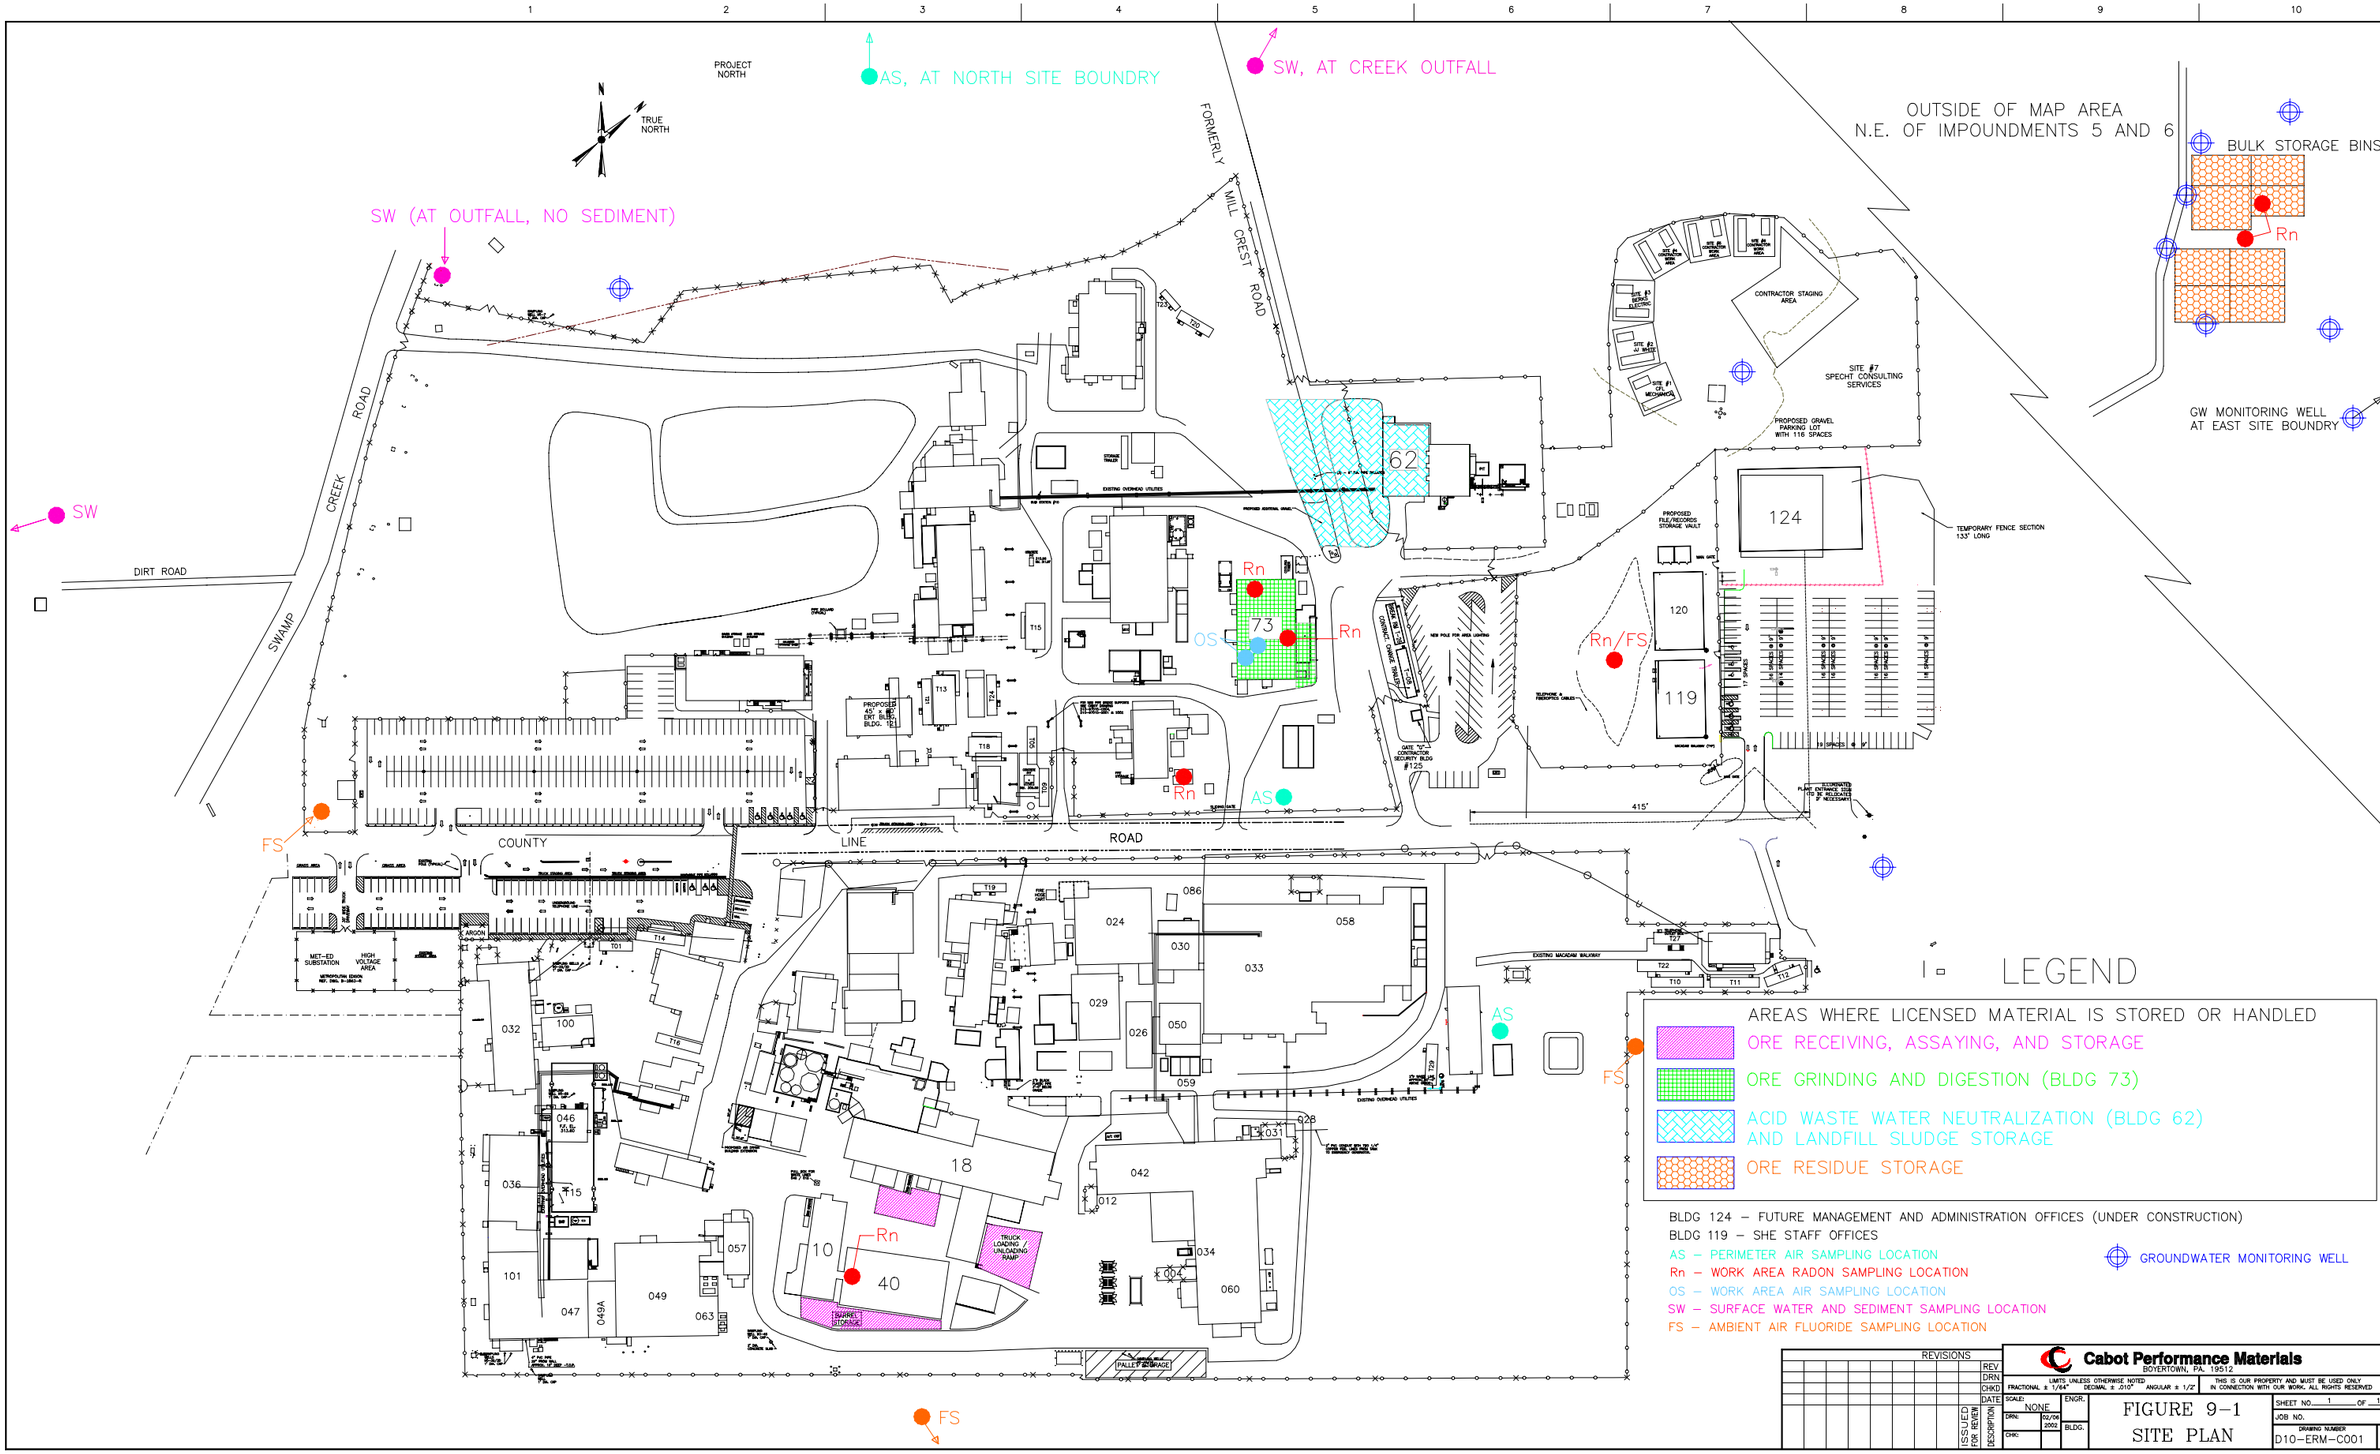

PROJECT NORTH
TRUE NORTH
AS, AT NORTH SITE BOUNDRY
SW, AT CREEK OUTFALL
SW (AT OUTFALL, NO SEDIMENT)
OUTSIDE OF MAP AREA
N.E. OF IMPOUNDMENTS 5 AND 6
BULK STORAGE BINS
GW MONITORING WELL
AT EAST SITE BOUNDRY
FORMERLY MILL CREST ROAD
SWAMP CREEK ROAD
DIRT ROAD
COUNTY LINE ROAD
CONTRACTOR STAGING AREA
SITE #7 SPECHT CONSULTING SERVICES
PROPOSED GRAVEL PARKING LOT WITH 116 SPACES
TEMPORARY FENCE SECTION 133' LONG
62
124
120
119
73
18
10
40
Rn
Rn/FS
OS
AS
FS
SW
LEGEND
AREAS WHERE LICENSED MATERIAL IS STORED OR HANDLED
ORE RECEIVING, ASSAYING, AND STORAGE
ORE GRINDING AND DIGESTION (BLDG 73)
ACID WASTE WATER NEUTRALIZATION (BLDG 62) AND LANDFILL SLUDGE STORAGE
ORE RESIDUE STORAGE
BLDG 124 – FUTURE MANAGEMENT AND ADMINISTRATION OFFICES (UNDER CONSTRUCTION)
BLDG 119 – SHE STAFF OFFICES
AS – PERIMETER AIR SAMPLING LOCATION
Rn – WORK AREA RADON SAMPLING LOCATION
OS – WORK AREA AIR SAMPLING LOCATION
SW – SURFACE WATER AND SEDIMENT SAMPLING LOCATION
FS – AMBIENT AIR FLUORIDE SAMPLING LOCATION
GROUNDWATER MONITORING WELL
REVISIONS
Cabot Performance Materials
BOYERTOWN, PA. 19512
FIGURE 9-1
SITE PLAN
D10-ERM-C001