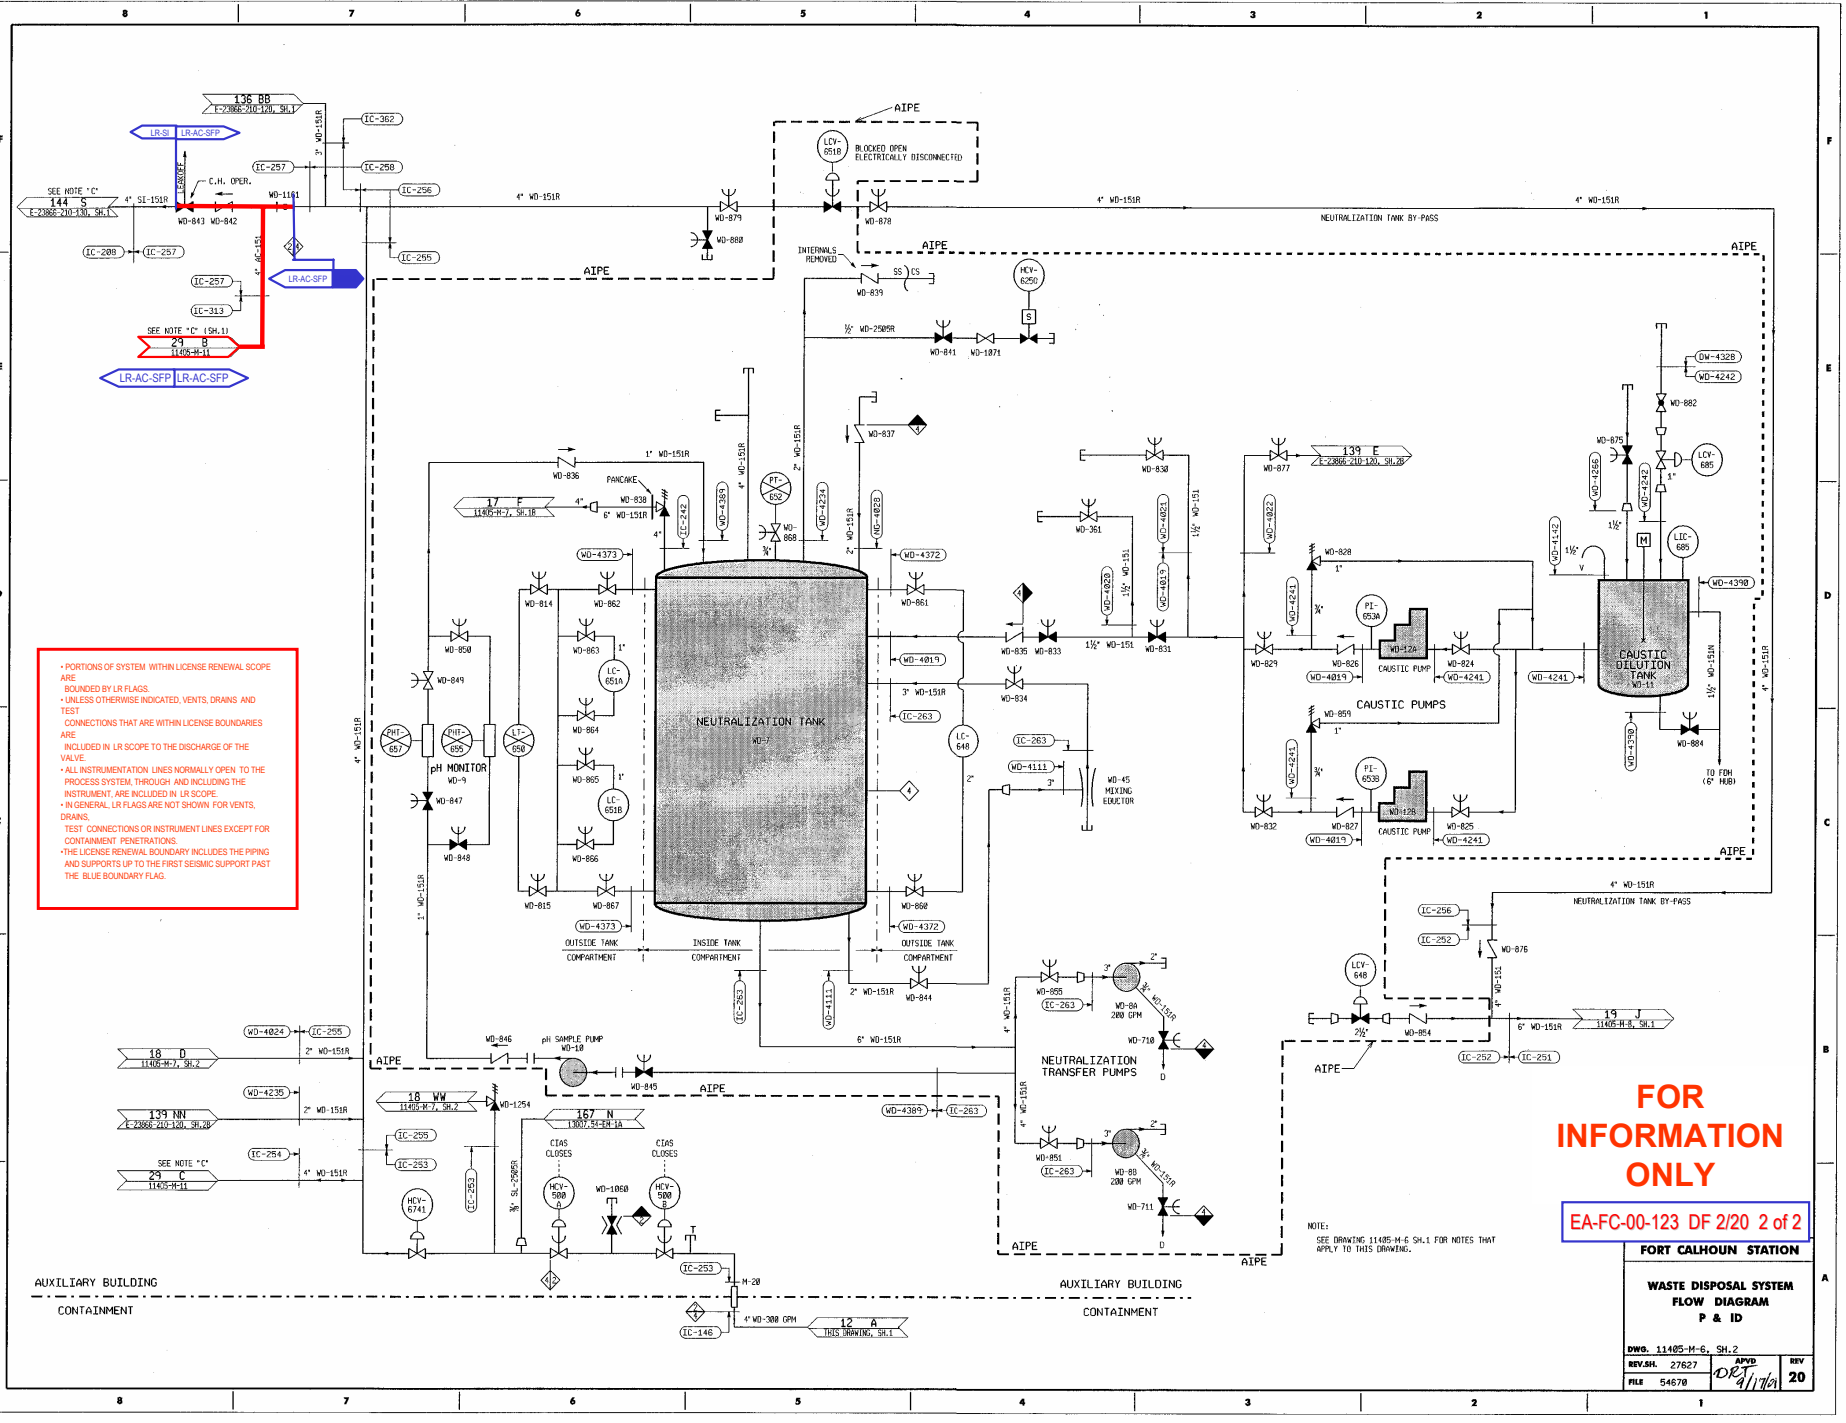

- PORTIONS OF SYSTEM WITHIN LICENSE RENEWAL SCOPE ARE BOUNDED BY LR FLAGS.
- UNLESS OTHERWISE INDICATED, VENTS, DRAINS AND TEST CONNECTIONS THAT ARE WITHIN LICENSE BOUNDARIES ARE INCLUDED IN LR SCOPE TO THE DISCHARGE OF THE VALVE.
- ALL INSTRUMENTATION LINES NORMALLY OPEN TO THE PROCESS SYSTEM, THROUGH AND INCLUDING THE INSTRUMENT, ARE INCLUDED IN LR SCOPE.
- IN GENERAL, LR FLAGS ARE NOT SHOWN FOR VENTS, DRAINS, TEST CONNECTIONS OR INSTRUMENT LINES EXCEPT FOR CONTAINMENT PENETRATIONS.
- THE LICENSE RENEWAL BOUNDARY INCLUDES THE PIPING AND SUPPORTS UP TO THE FIRST SEISMIC SUPPORT PAST THE BLUE BOUNDARY FLAG.

NOTE:
SEE DRAWING 11405-M-6 SH.1 FOR NOTES THAT APPLY TO THIS DRAWING.

FOR INFORMATION ONLY

EA-FC-00-123 DF 2/20 2 of 2

FORT CALHOUN STATION

WASTE DISPOSAL SYSTEM FLOW DIAGRAM P & ID

DWG. 11405-M-6, SH.2
REV.SH. 27627
FILE 54670
APVD DRT 9/17/01
REV 20