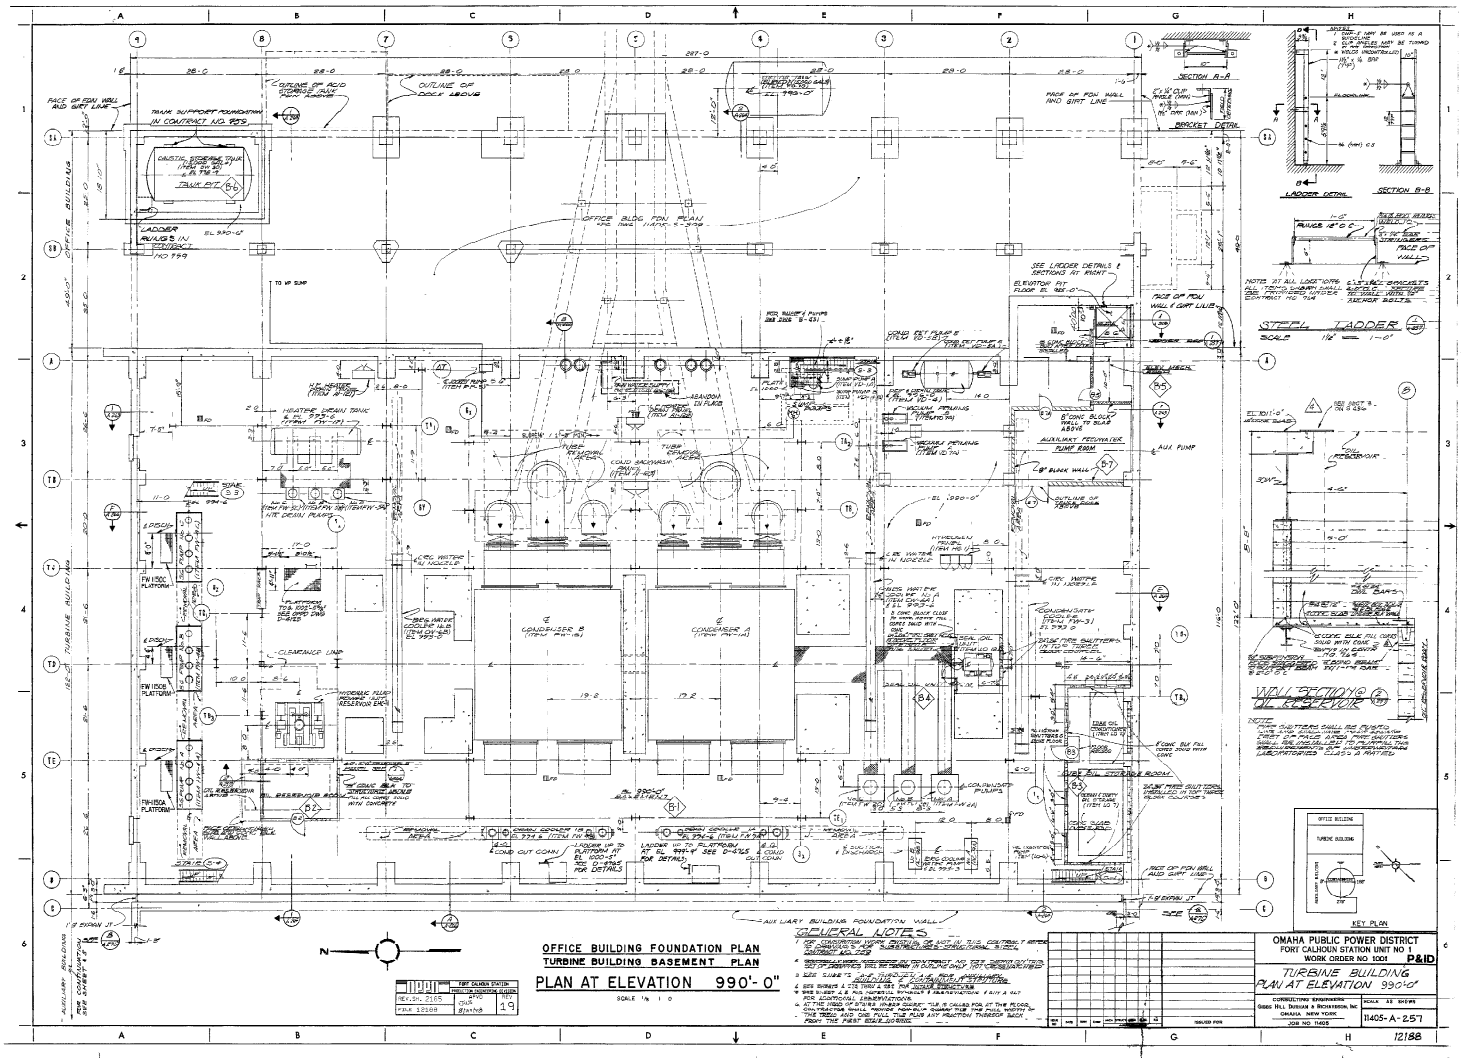
OFFICE BUILDING FOUNDATION PLAN
TURBINE BUILDING BASEMENT PLAN
PLAN AT ELEVATION 990'-0"
SCALE 1/8 = 1'-0"
GENERAL NOTES
OMAHA PUBLIC POWER DISTRICT
FORT CALHOUN STATION UNIT NO 1
WORK ORDER NO 1001
P&ID
TURBINE BUILDING
PLAN AT ELEVATION 990'-0"
CONSULTING ENGINEERS
GIBBS HILL DURHAM & RICHARDSON, INC
OMAHA NEW YORK
SCALE AS SHOWN
11405-A-257
JOB NO 11405
12188
KEY PLAN
STEEL LADDER
WALL SECTION OF RESERVOIR
LADDER DETAIL
SECTION A-A
SECTION B-B
BRACKET DETAIL
OFFICE BLDG FDN PLAN
CONDENSER B
CONDENSER A
AUXILIARY BUILDING FOUNDATION WALL
TURBINE BUILDING
OFFICE BUILDING
AUXILIARY BUILDING
FORT CALHOUN STATION
REV. DN. 2165
FILE 12188
REV 19