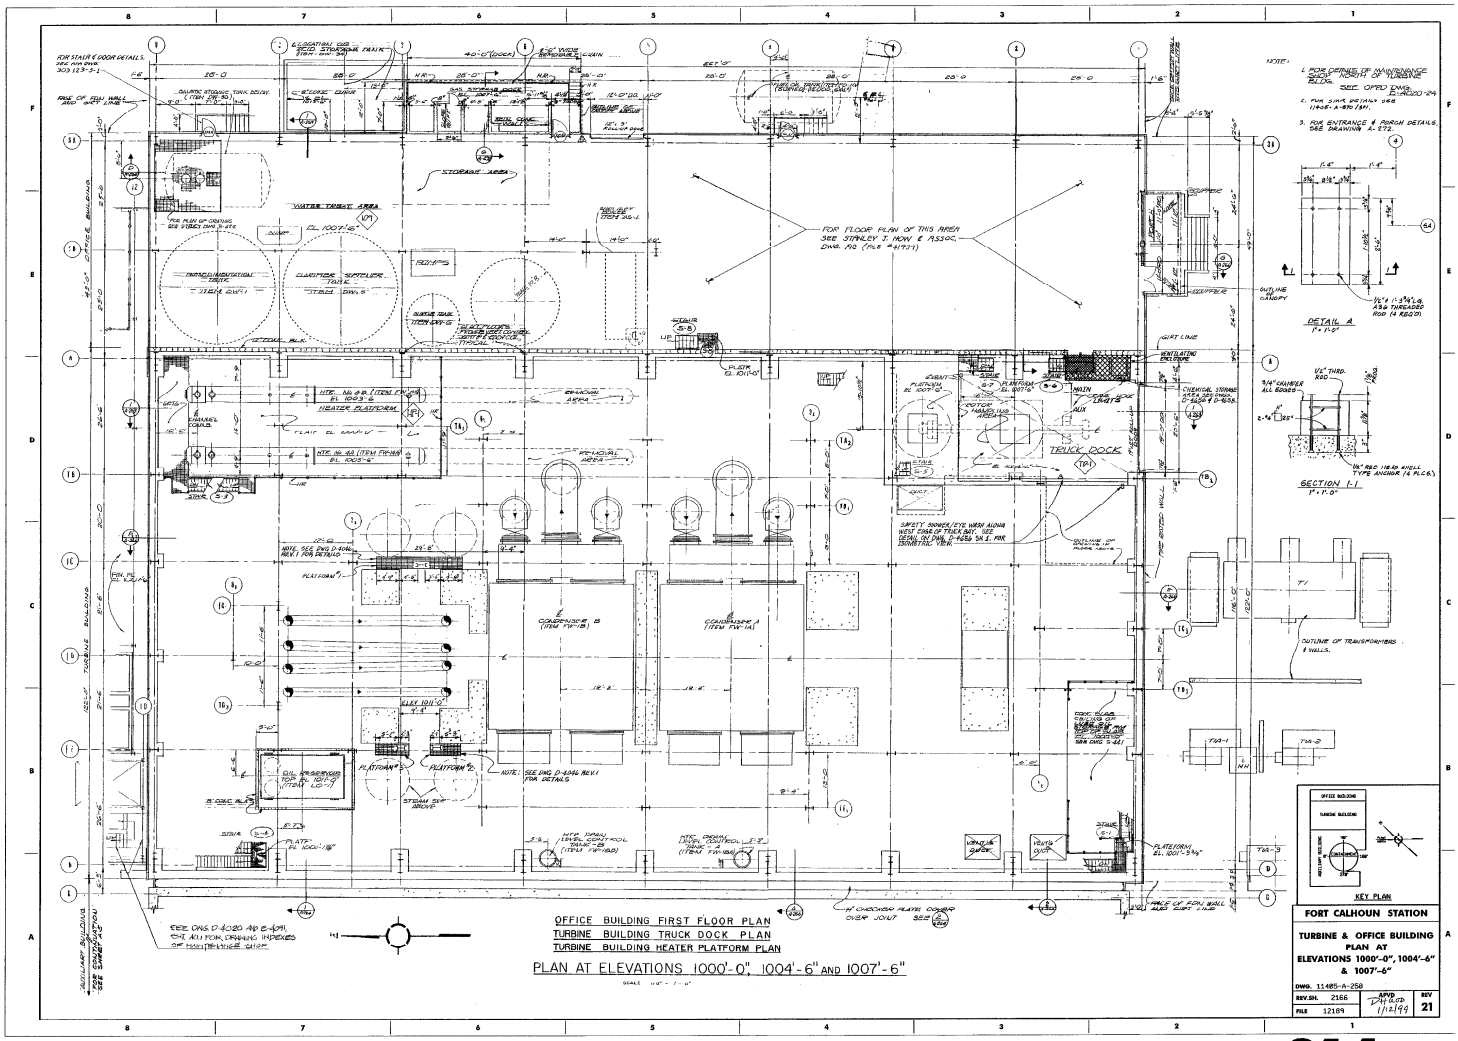
FOR FLOOR PLAN OF THIS AREA SEE STANLEY J. HOW & ASSOC. DWG. NO. (FILE #4-4731)
TRUCK DOCK
WATER TREAT AREA
STORAGE AREA
OFFICE BUILDING FIRST FLOOR PLAN
TURBINE BUILDING TRUCK DOCK PLAN
TURBINE BUILDING HEATER PLATFORM PLAN
PLAN AT ELEVATIONS 1000'-0", 1004'-6" AND 1007'-6"
DETAIL A
SECTION I-I
KEY PLAN
FORT CALHOUN STATION
TURBINE & OFFICE BUILDING PLAN AT ELEVATIONS 1000'-0", 1004'-6" & 1007'-6"
DWG. 11405-A-250
REV. 21