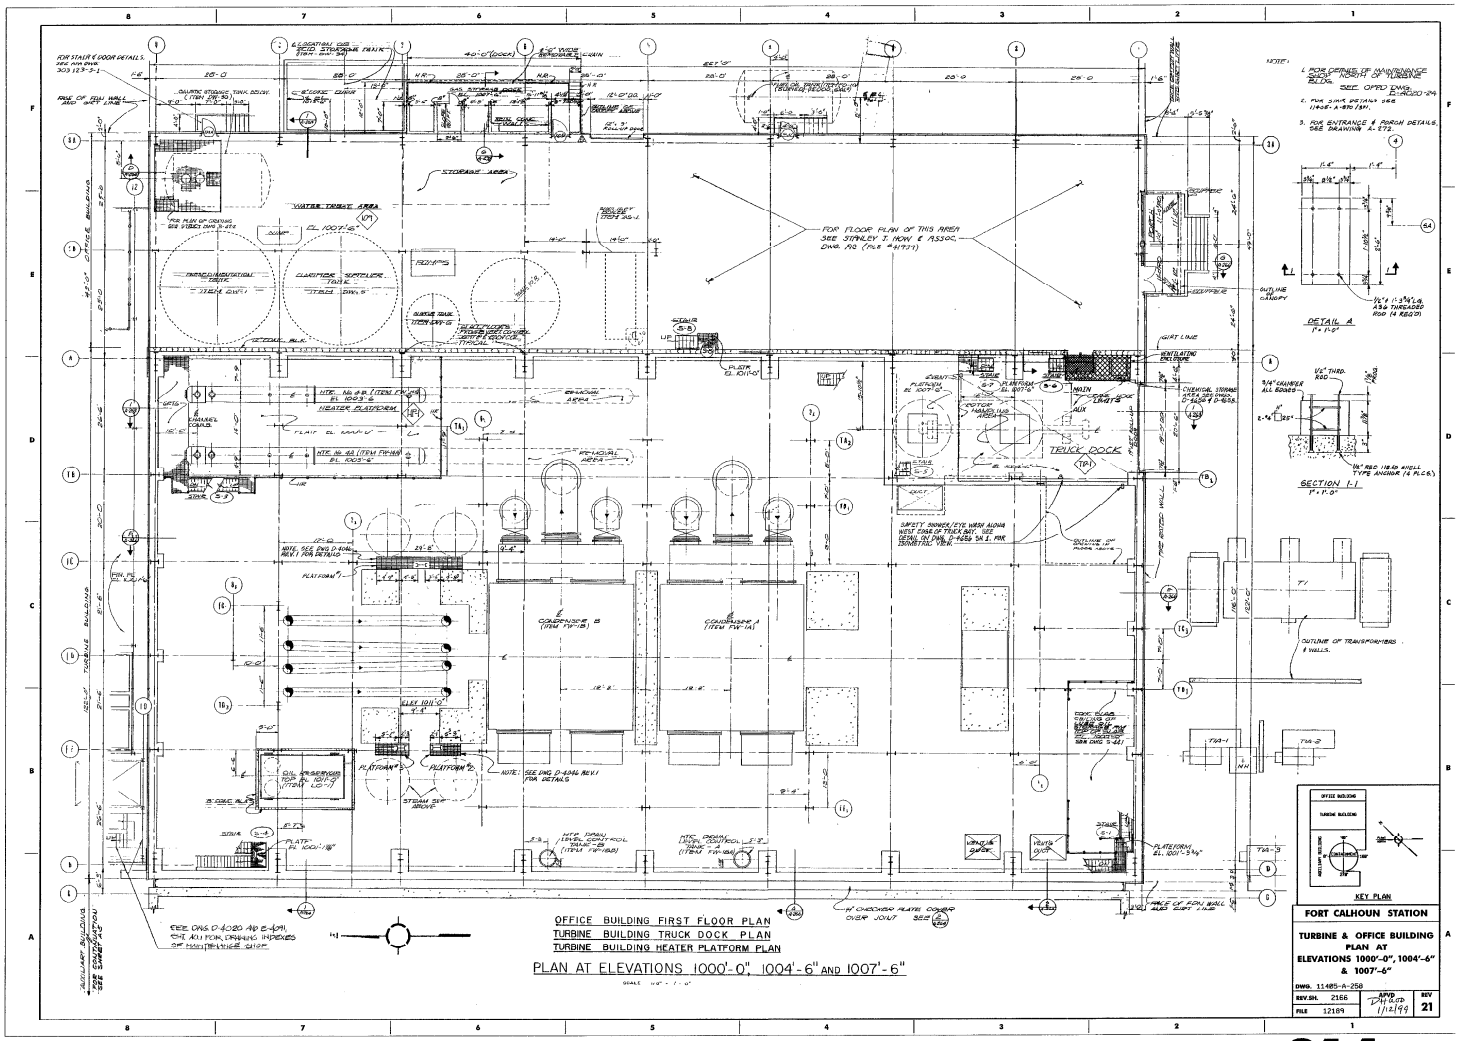
OFFICE BUILDING FIRST FLOOR PLAN
TURBINE BUILDING TRUCK DOCK PLAN
TURBINE BUILDING HEATER PLATFORM PLAN
PLAN AT ELEVATIONS 1000'-0", 1004'-6" AND 1007'-6"
DETAIL A
SECTION 1-1
KEY PLAN
FORT CALHOUN STATION
TURBINE & OFFICE BUILDING PLAN AT ELEVATIONS 1000'-0", 1004'-6" & 1007'-6"
DWG. 11485-A-258
REV. SH. 2166
FILE 12189
APVD 1/12/99
REV 21

214