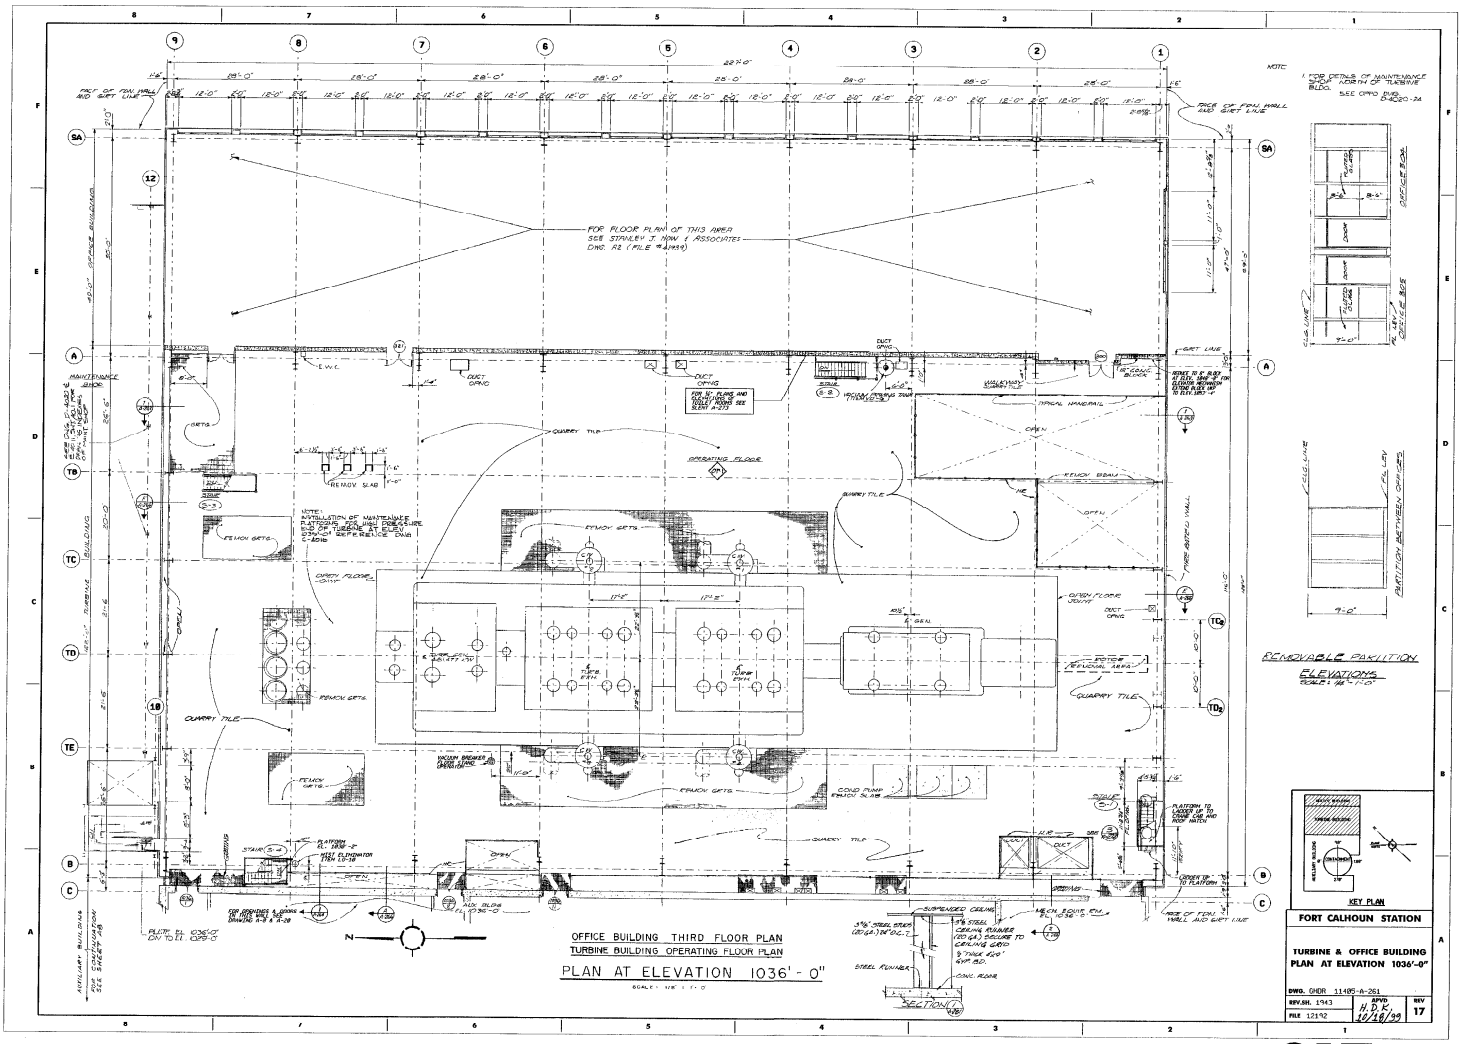
OFFICE BUILDING THIRD FLOOR PLAN
TURBINE BUILDING OPERATING FLOOR PLAN
PLAN AT ELEVATION 1036'-0"
REMOVABLE PARTITION ELEVATIONS
KEY PLAN
FORT CALHOUN STATION
TURBINE & OFFICE BUILDING PLAN AT ELEVATION 1036'-0"
DWG. GHDR 11405-A-261
REV.SH. 1943
FILE 12192
APV'D H.D.K. 10/18/99
REV 17

217