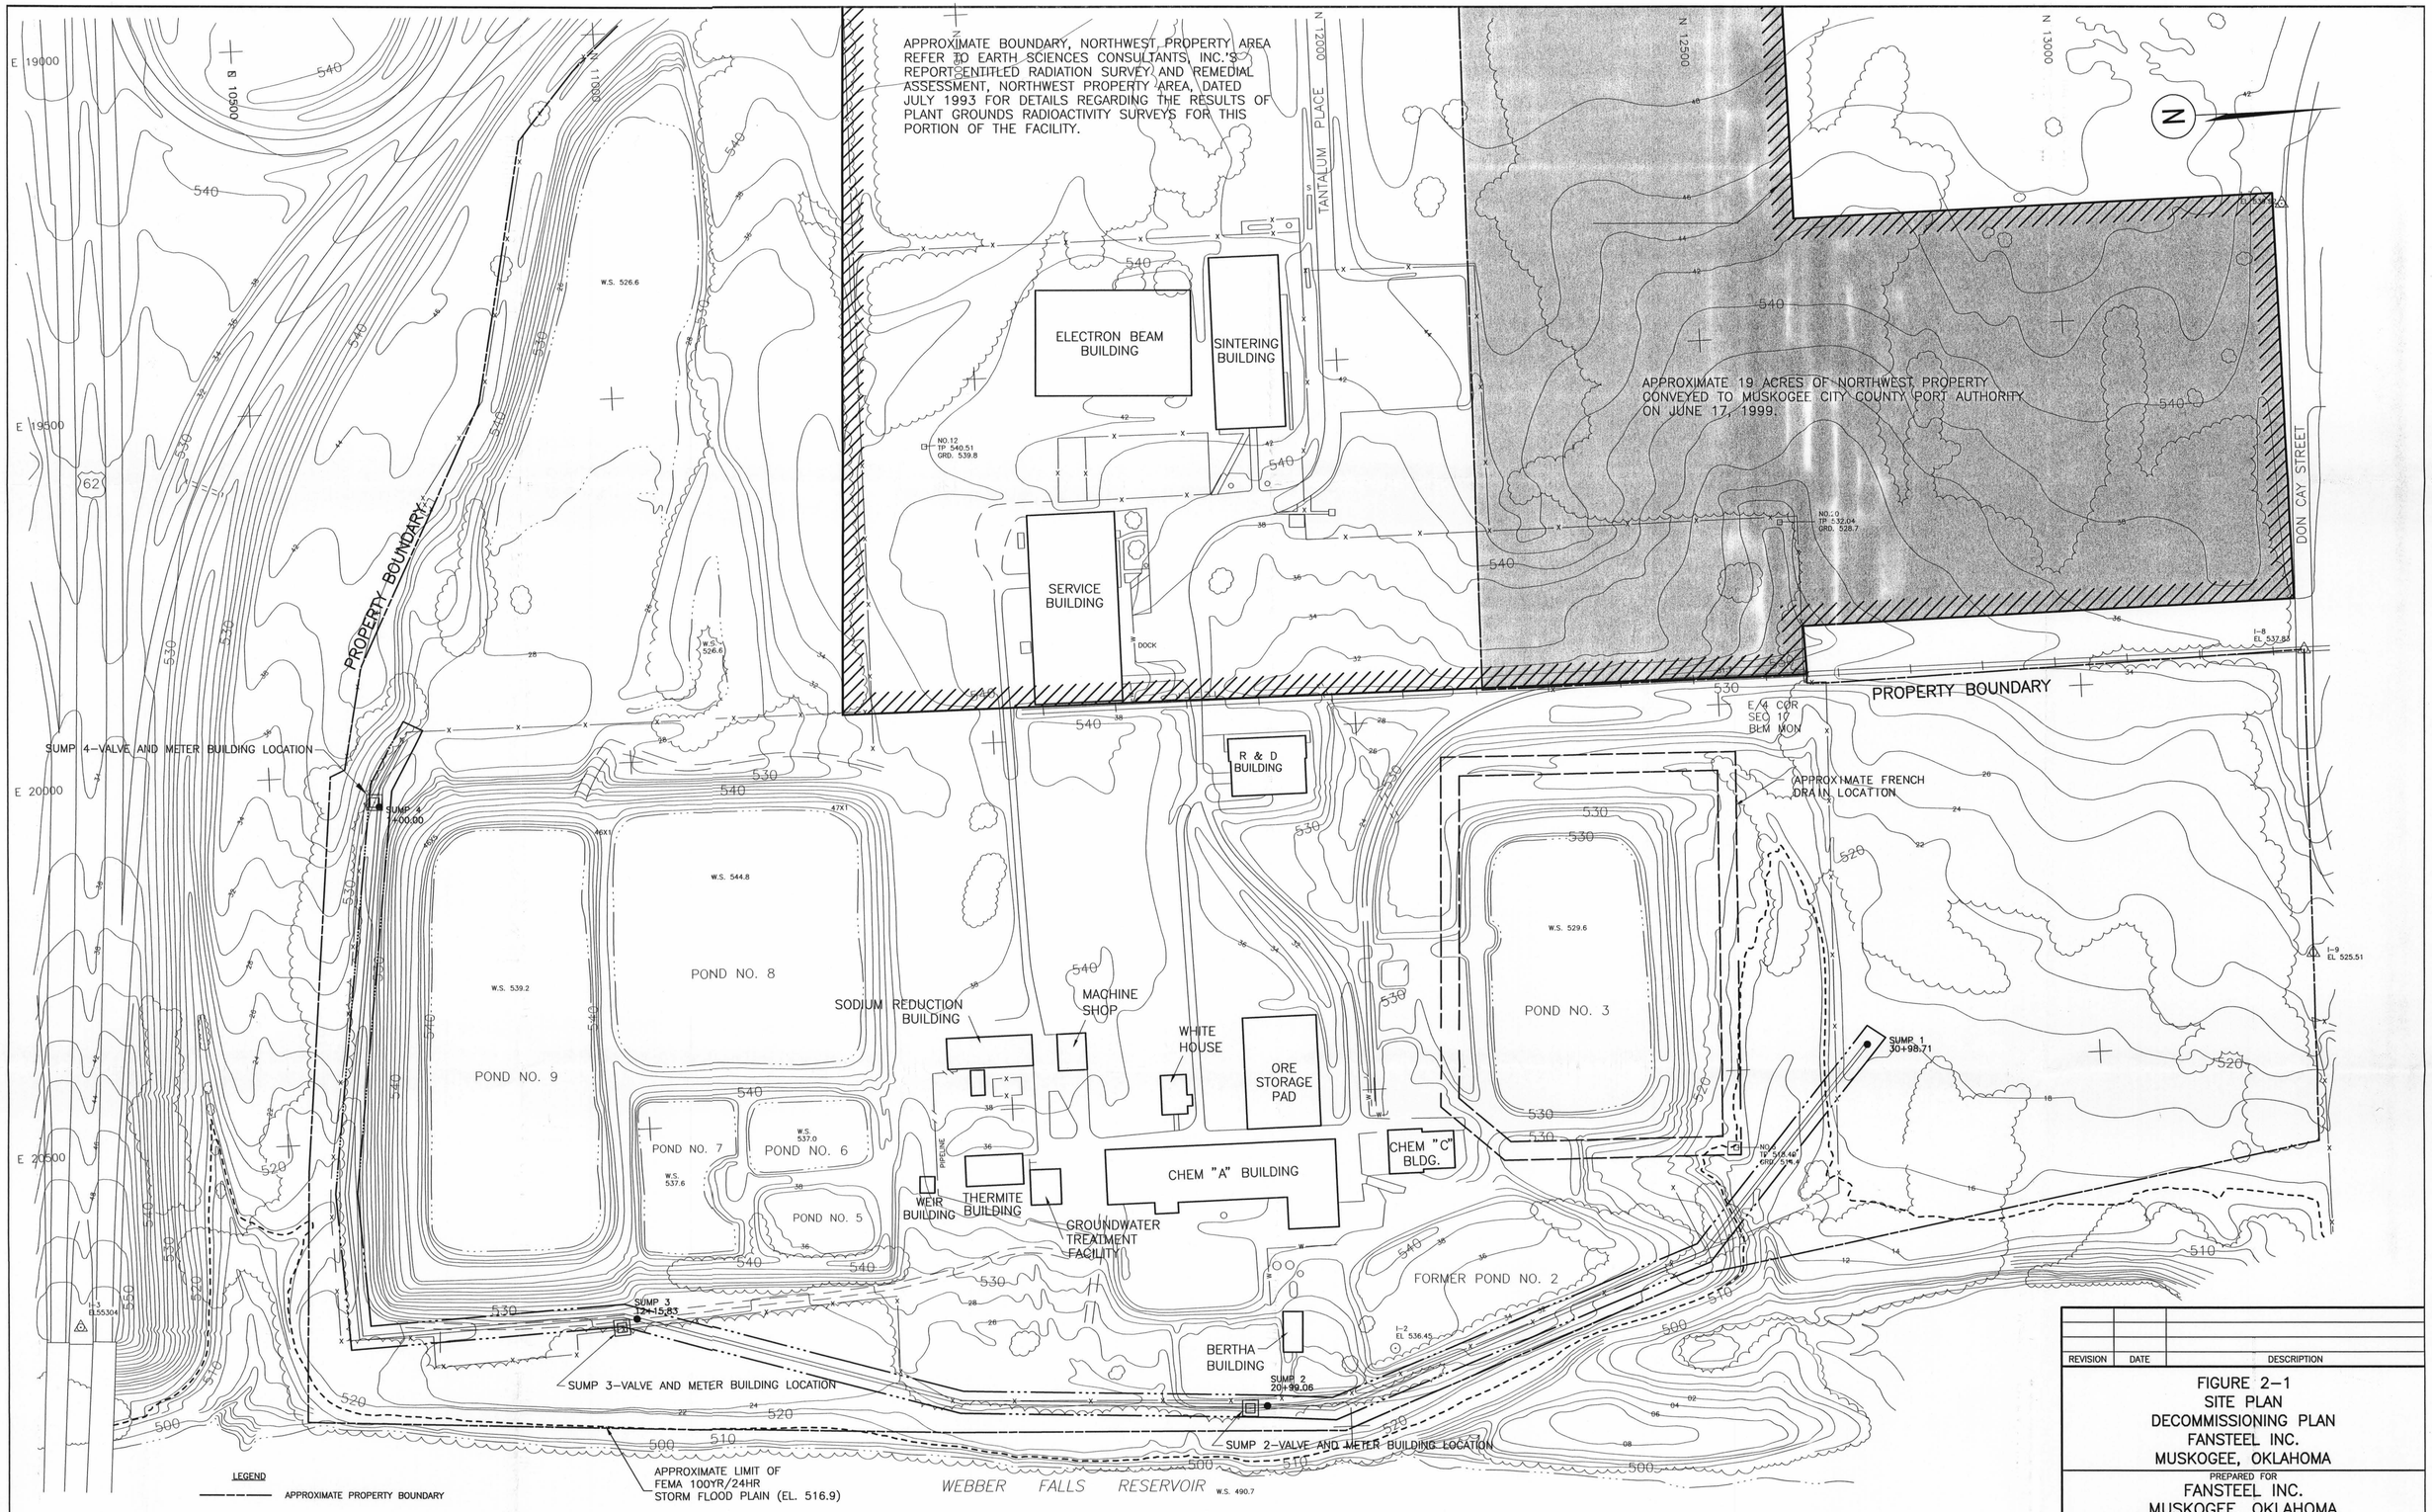

REVISION	DATE	DESCRIPTION

FIGURE 2-1
SITE PLAN
DECOMMISSIONING PLAN
FANSTEEL INC.
MUSKOGEE, OKLAHOMA

PREPARED FOR
FANSTEEL INC.
MUSKOGEE, OKLAHOMA

APPROVED 1/10/03
CHECKED 1/10/03
DRAWN DEB 07/18/02
DRAWING NUMBER
6473420

Earth Sciences Consultants, Inc.

052494-2217JWK T 01114288
J:\Projects\6473\6473420.DWG Tue Oct 08 15:55:28 2002 1055CM DEB

D-01