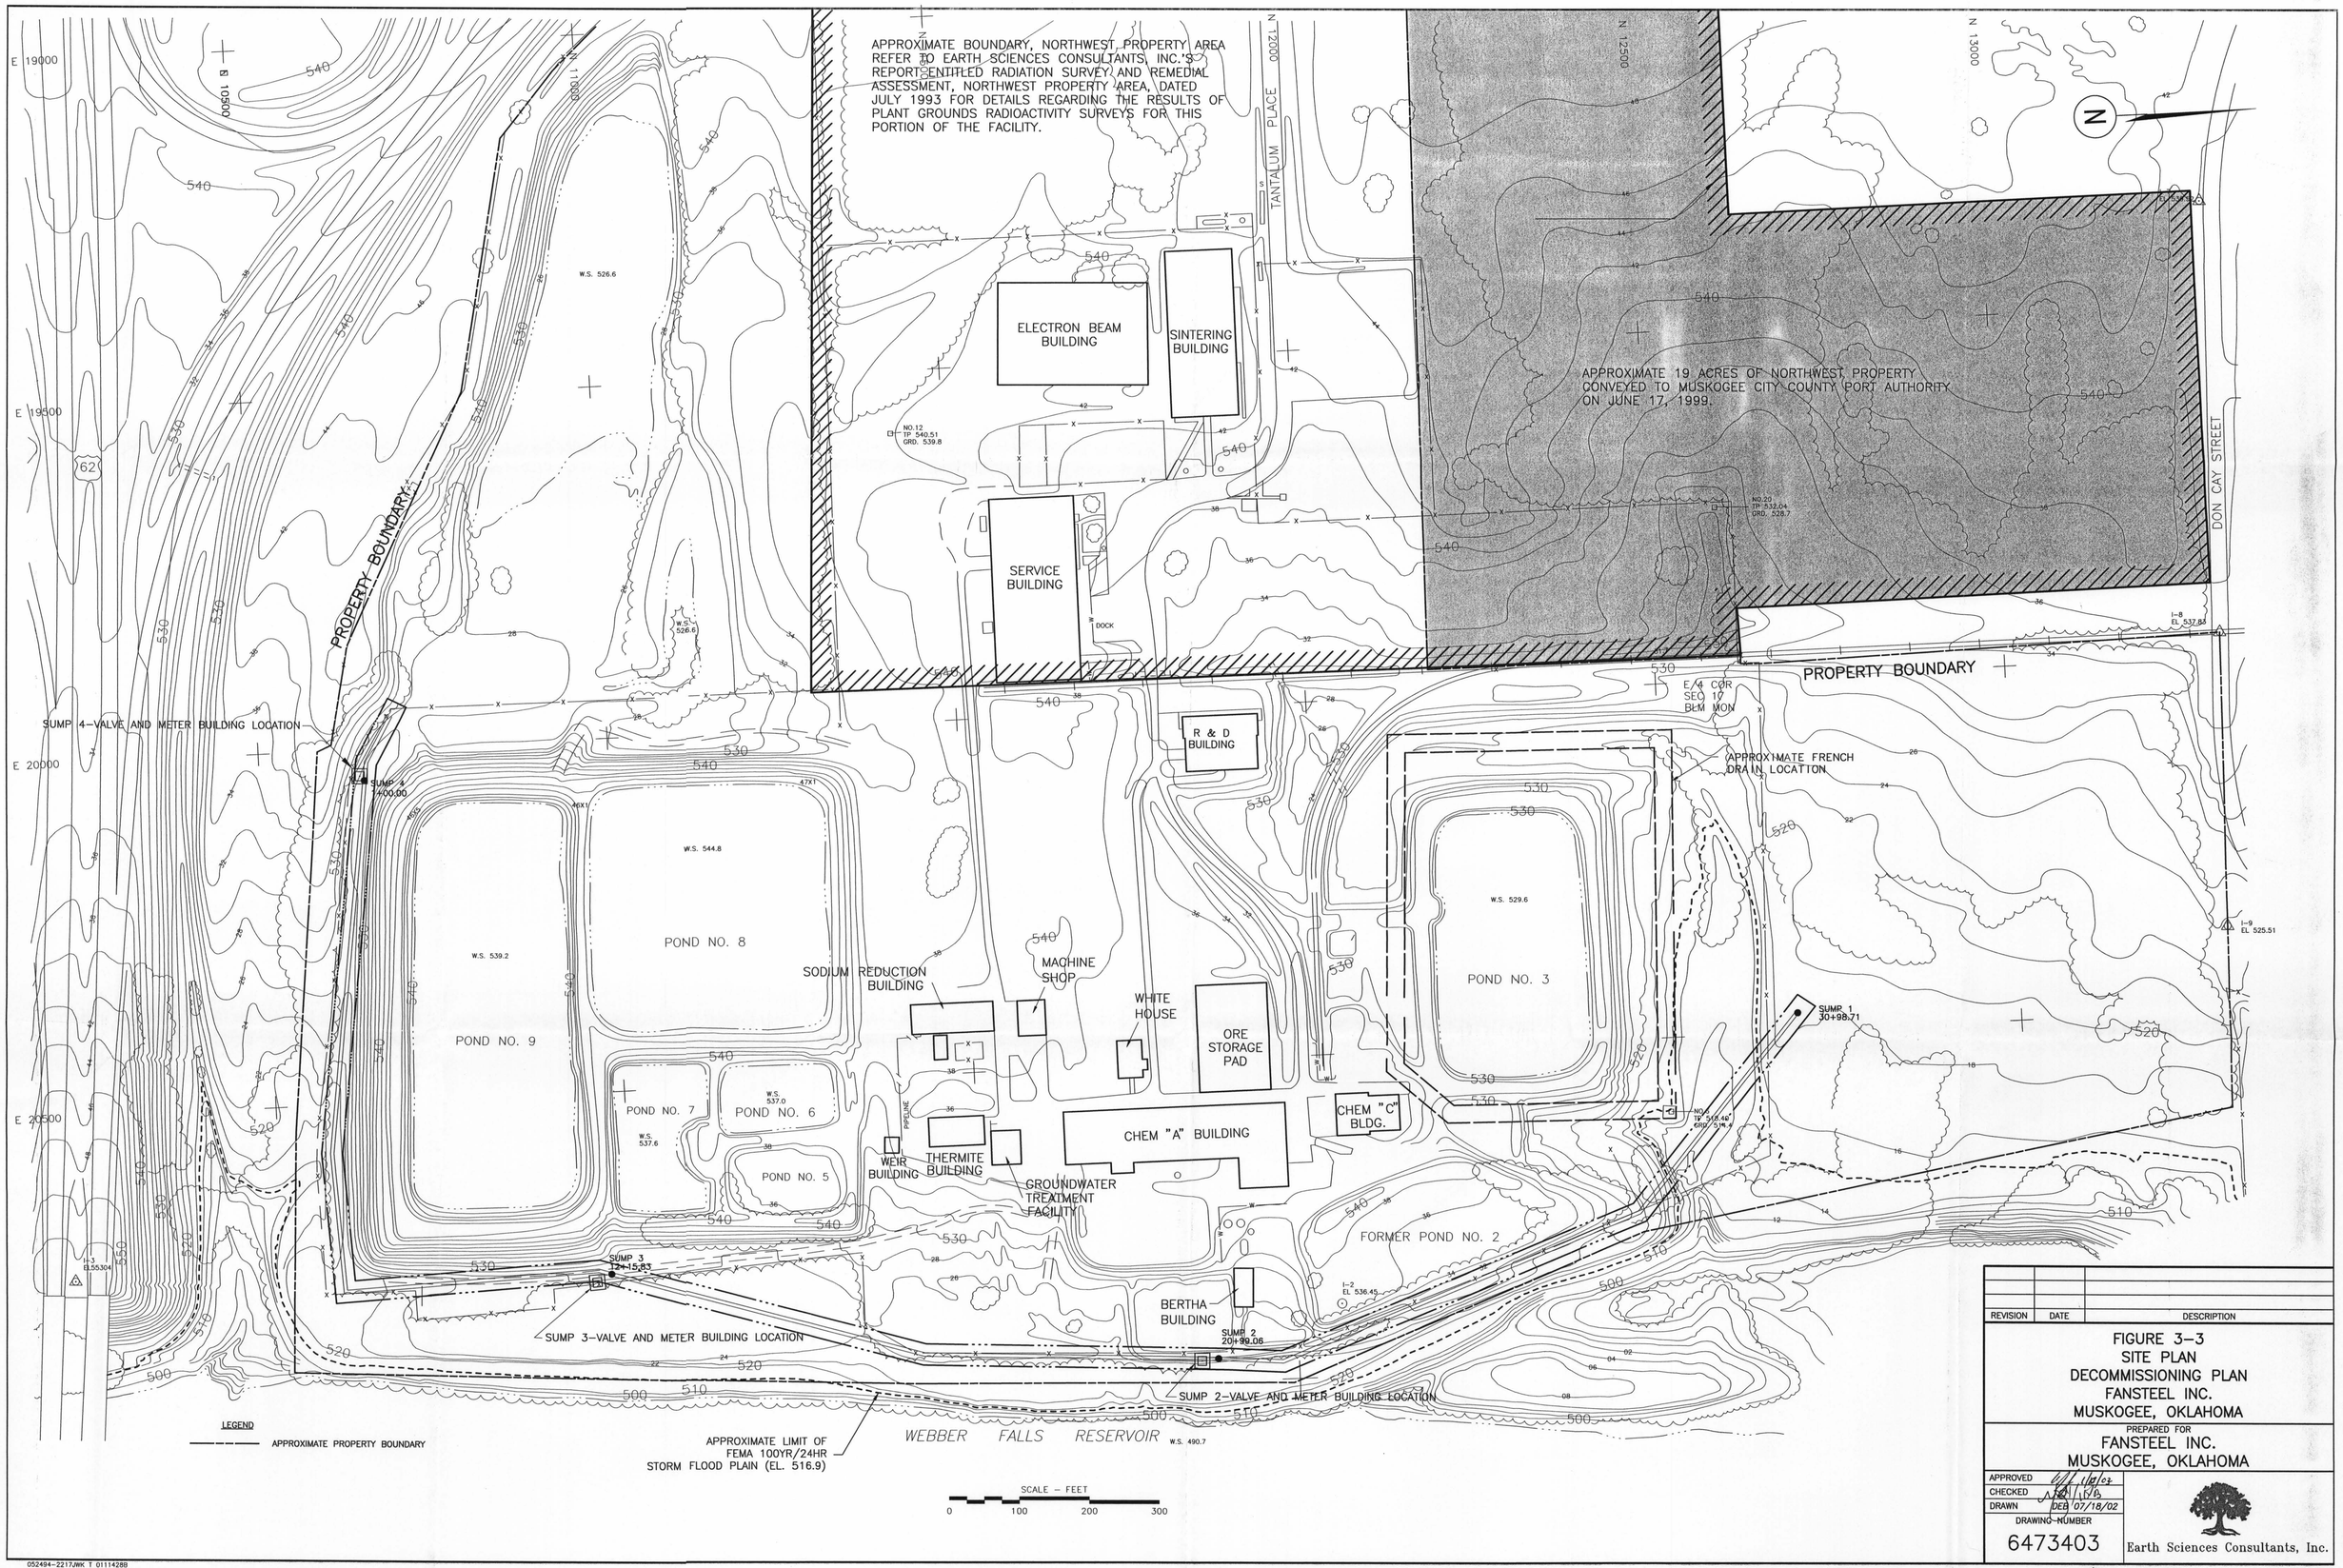


| REVISION | DATE | DESCRIPTION |
|---|---|---|

FIGURE 3-3
SITE PLAN
DECOMMISSIONING PLAN
FANSTEEL INC.
MUSKOGEE, OKLAHOMA

PREPARED FOR
FANSTEEL INC.
MUSKOGEE, OKLAHOMA

| | |
|---|---|
| APPROVED | 1/10/03 |
| CHECKED | |
| DRAWN | DEB 07/18/02 |
| DRAWING NUMBER | 6473403 |

Earth Sciences Consultants, Inc.

052494-2217JWK T 01114288
J:\Projects\6473\6473403.DWG Thu Oct 31 14:22:25 2002 1055CM DEB

D-03