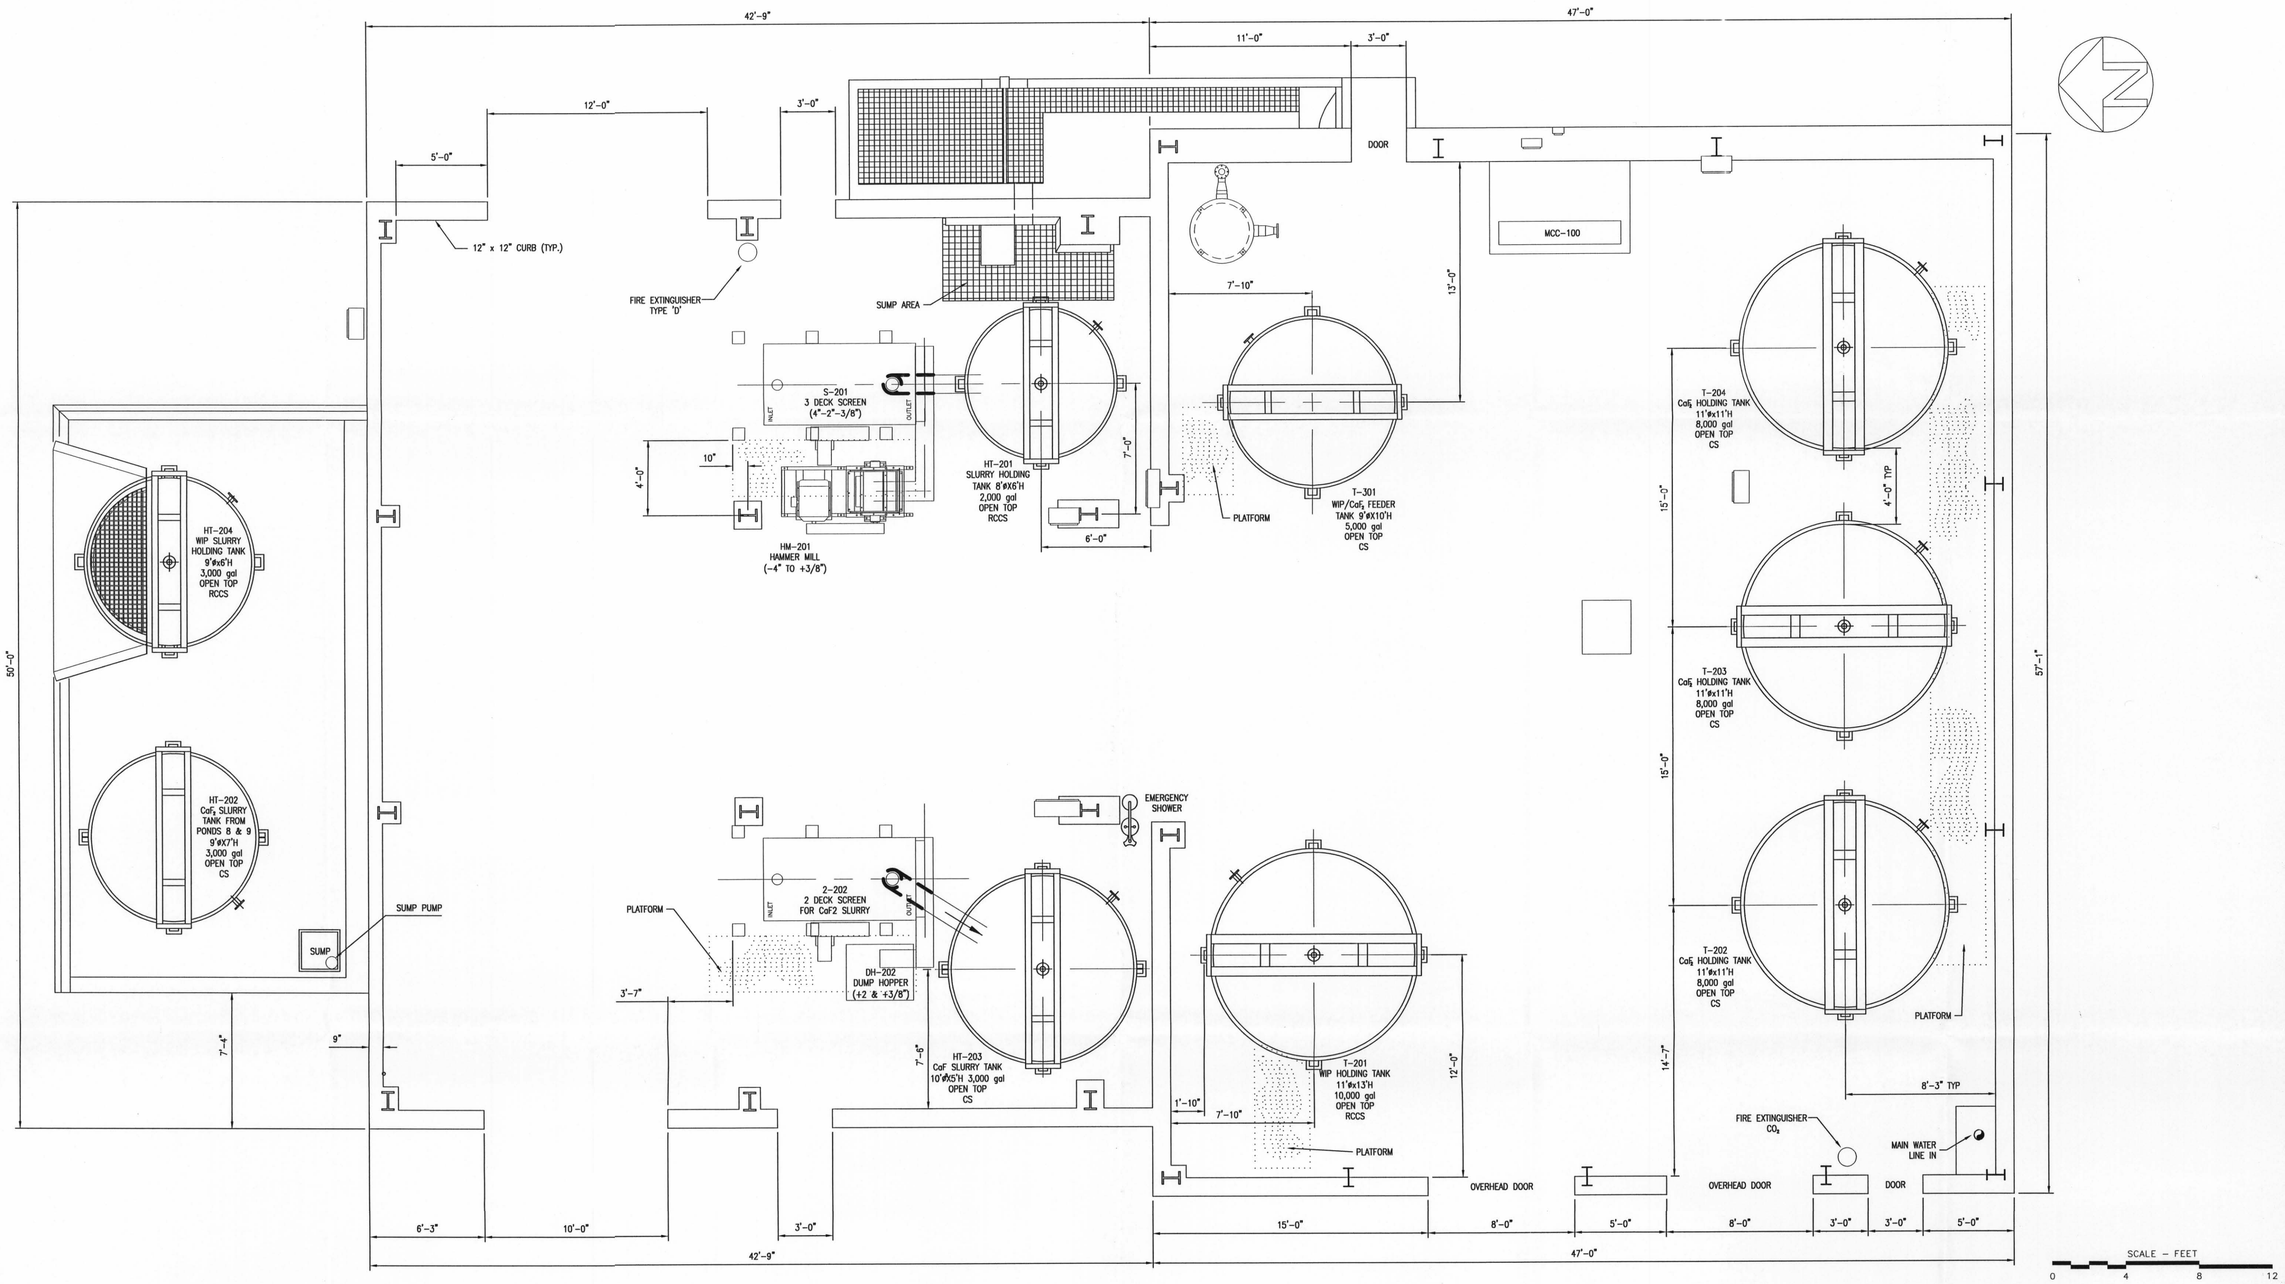

REFERENCE
FANSTEEL DRAWING "2MF-CHEMC-001".

REVISION	DATE	DESCRIPTION

FIGURE 4-2
CHEM-C BUILDING LAYOUT
DECOMMISSIONING PLAN
FANSTEEL, INC.
MUSKOGEE, OKLAHOMA

PREPARED FOR
FANSTEEL, INC.
MUSKOGEE, OKLAHOMA

APPROVED
CHECKED
DRAWN DEB 08/16/02

DRAWING NUMBER
6473415

Earth Sciences Consultants, Inc.