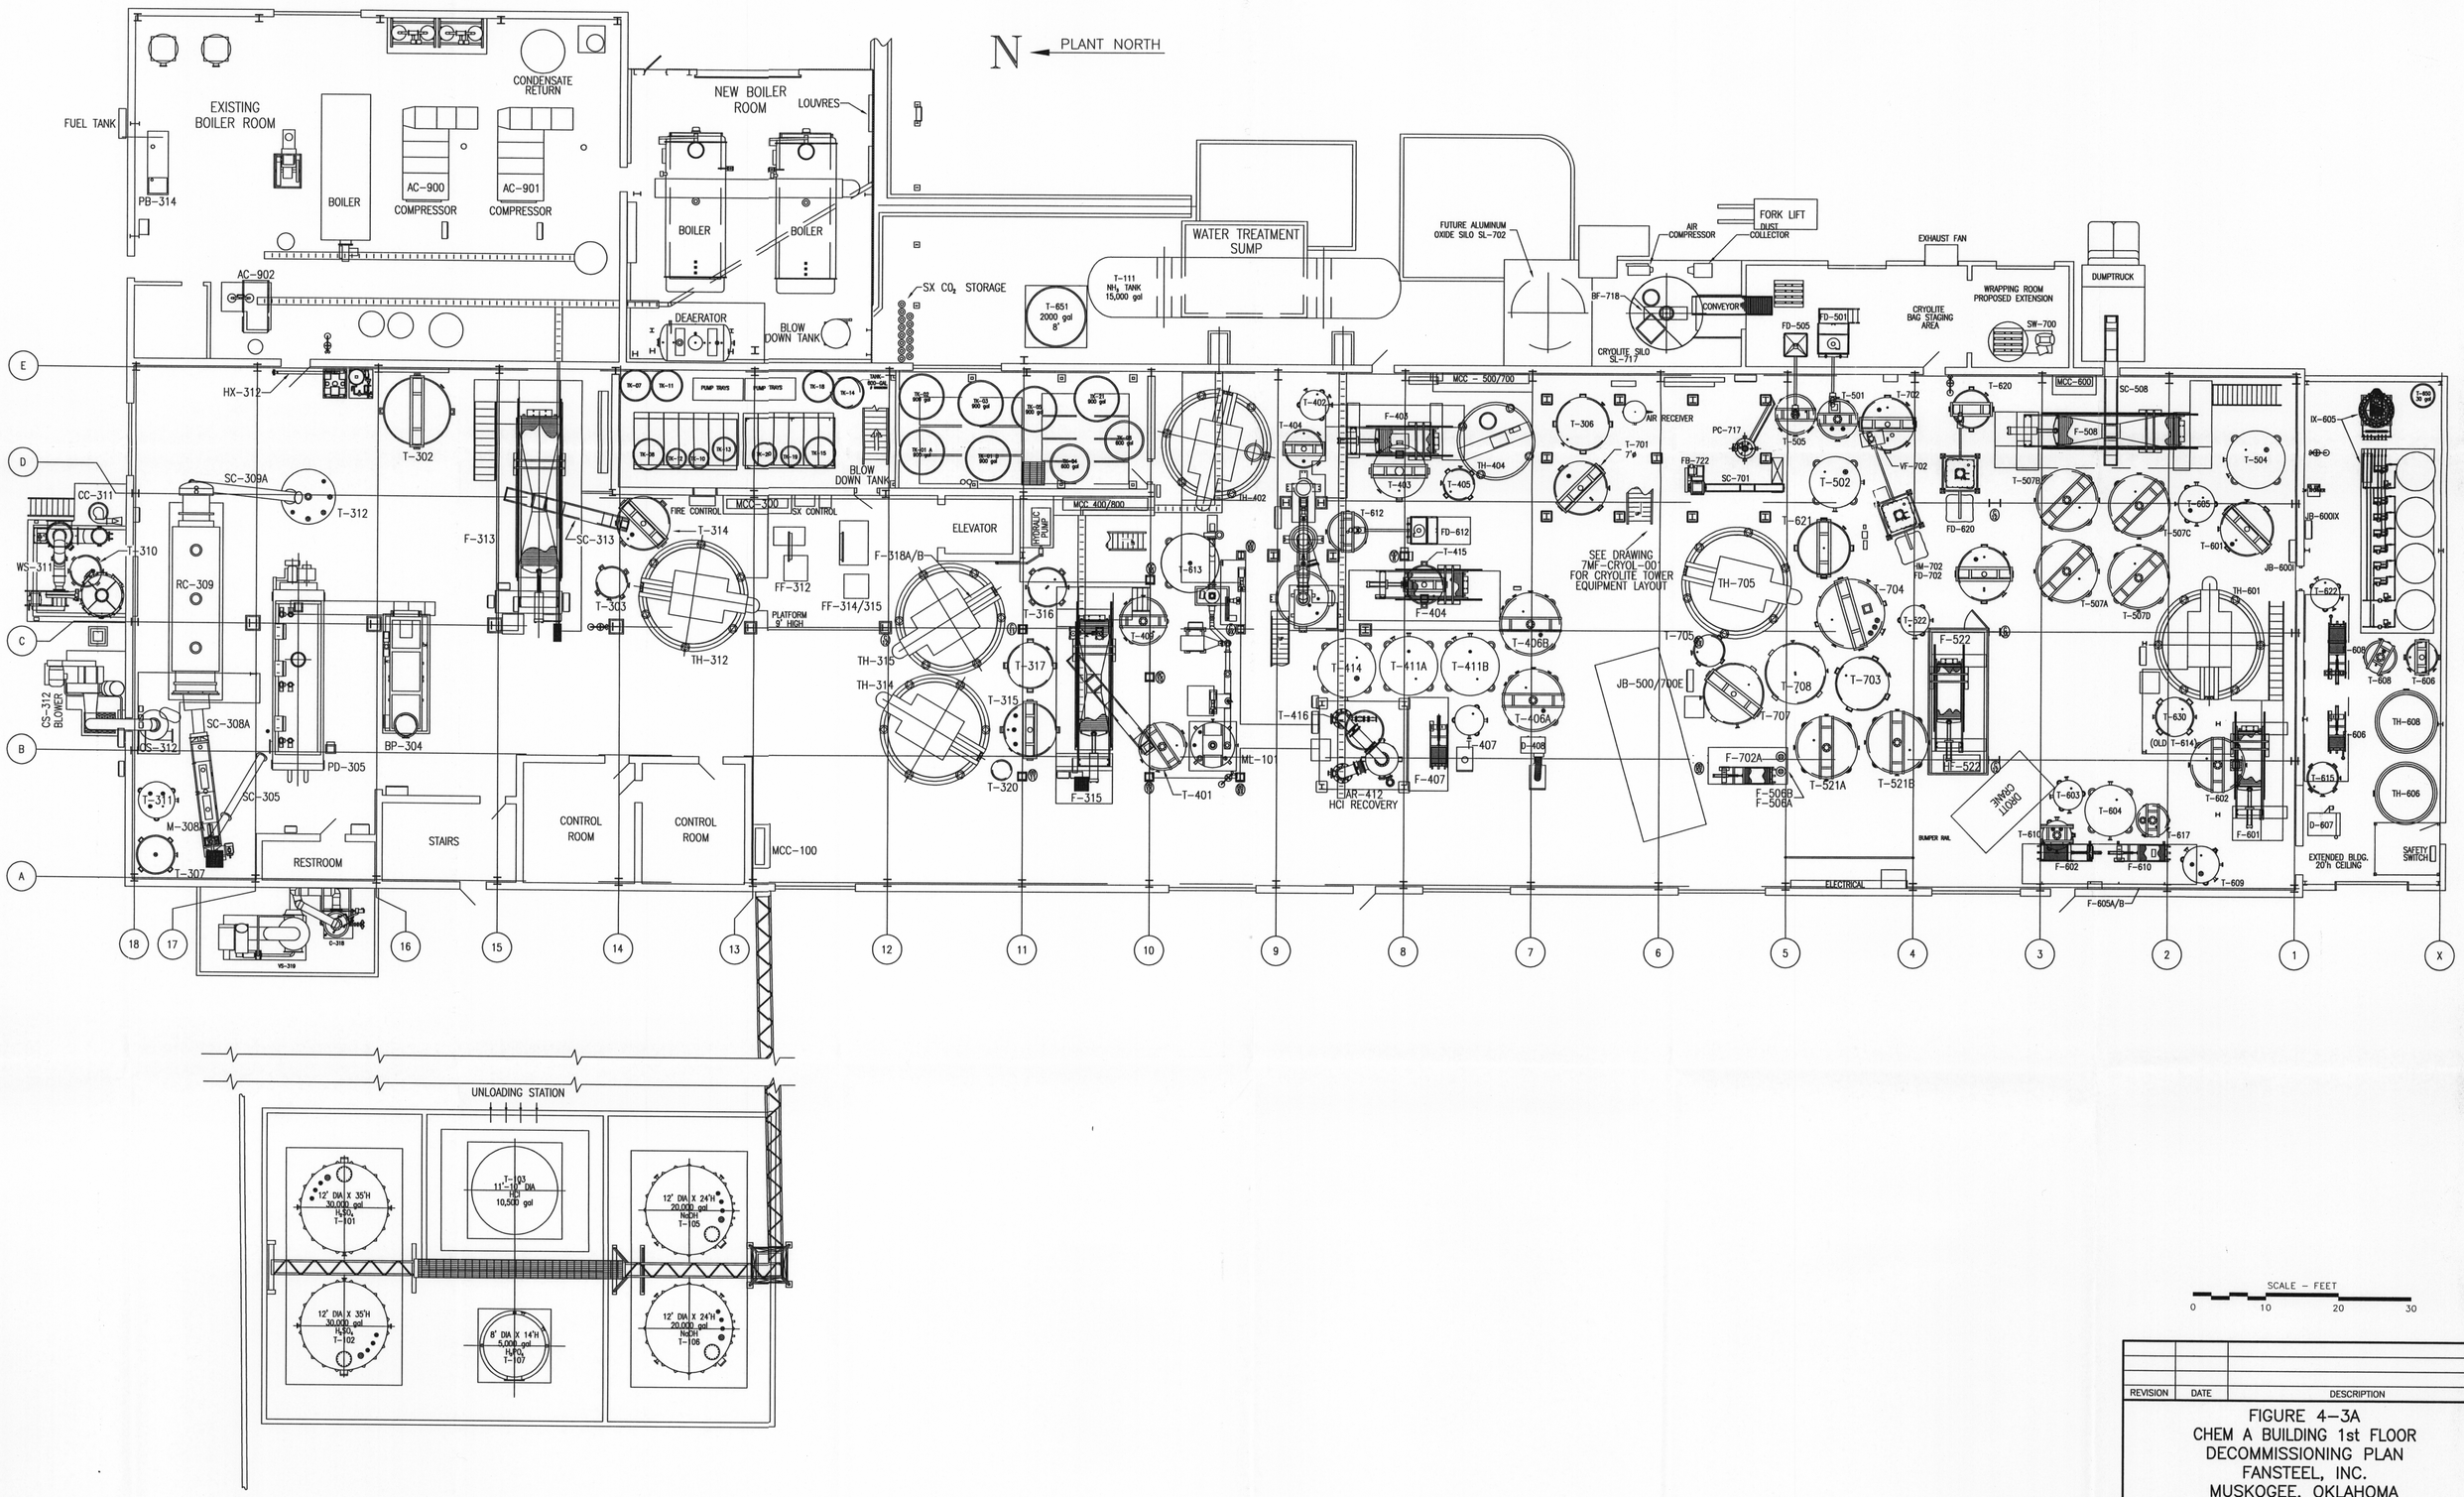

REVISION	DATE	DESCRIPTION

FIGURE 4-3A
CHEM A BUILDING 1st FLOOR
DECOMMISSIONING PLAN
FANSTEEL, INC.
MUSKOGEE, OKLAHOMA

PREPARED FOR
FANSTEEL, INC.
MUSKOGEE, OKLAHOMA

APPROVED	
CHECKED	
DRAWN	DEB 08/16/02
DRAWING NUMBER	6473416

Earth Sciences Consultants, Inc.

REFERENCE
FANSTEEL DRAWING "OMF- CHEMA-001.DWG".

J:\Projects\6473\6473416.dwg Tue Sep 24 14:06:43 2002 1055CM DEB

D-03