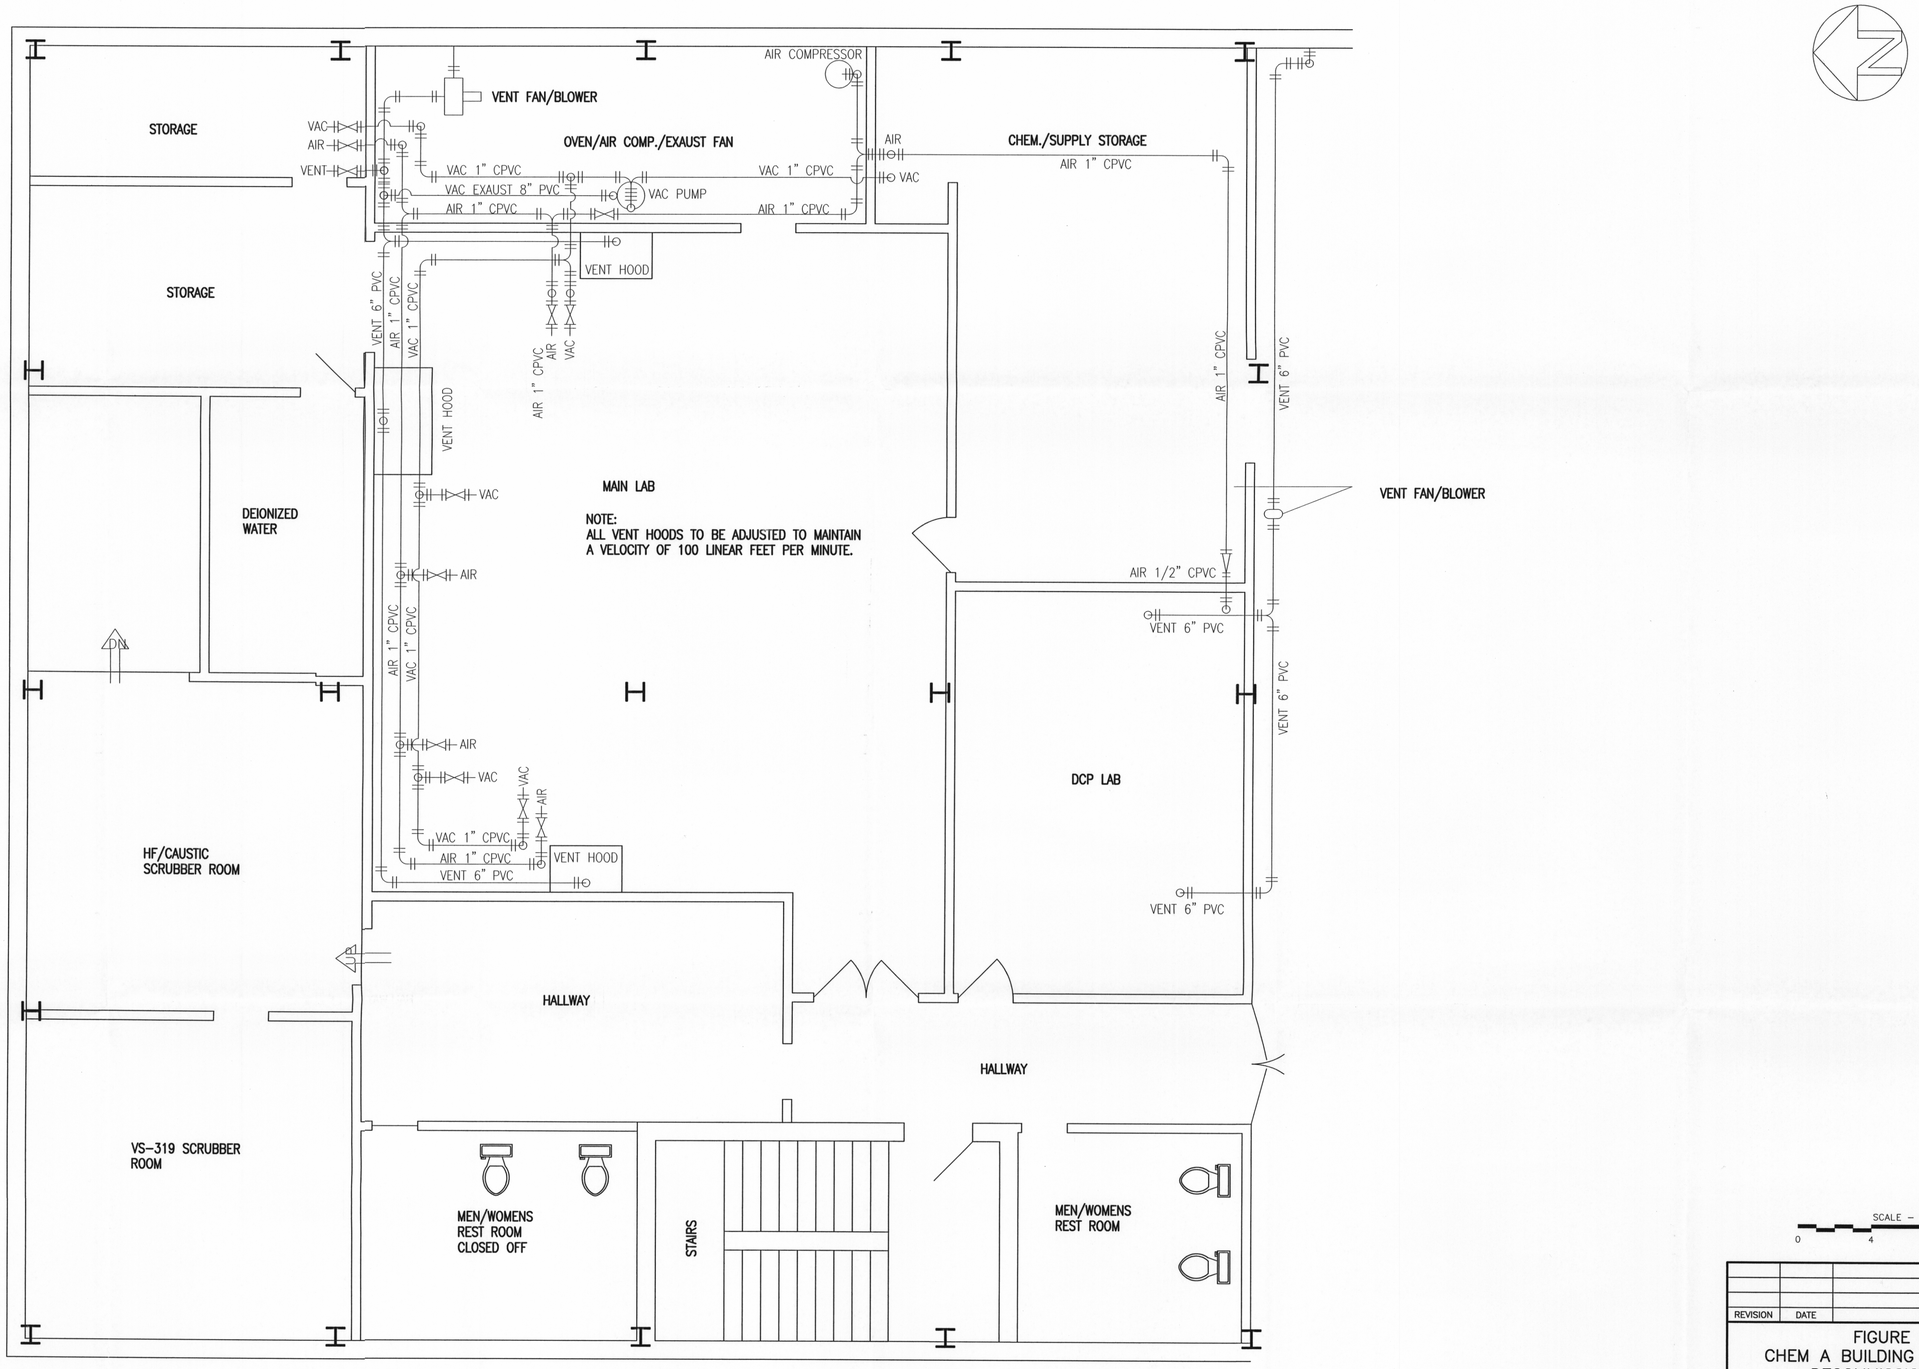

REFERENCE
FANSTEEL DRAWING "OMF-CHEMA-007".

REVISION	DATE	DESCRIPTION

FIGURE 4-3C
CHEM A BUILDING 3rd FLOOR LAB
DECOMMISSIONING PLAN
FANSTEEL, INC.
MUSKOGEE, OKLAHOMA

PREPARED FOR
FANSTEEL, INC.
MUSKOGEE, OKLAHOMA

APPROVED	1/10/03
CHECKED	
DRAWN	DEB 08/15/02
DRAWING NUMBER	6473412

Earth Sciences Consultants, Inc.

J:\Projects\6473\6473412.dwg Tue Sep 24 14:09:32 2002 1055CM DEB

D-05