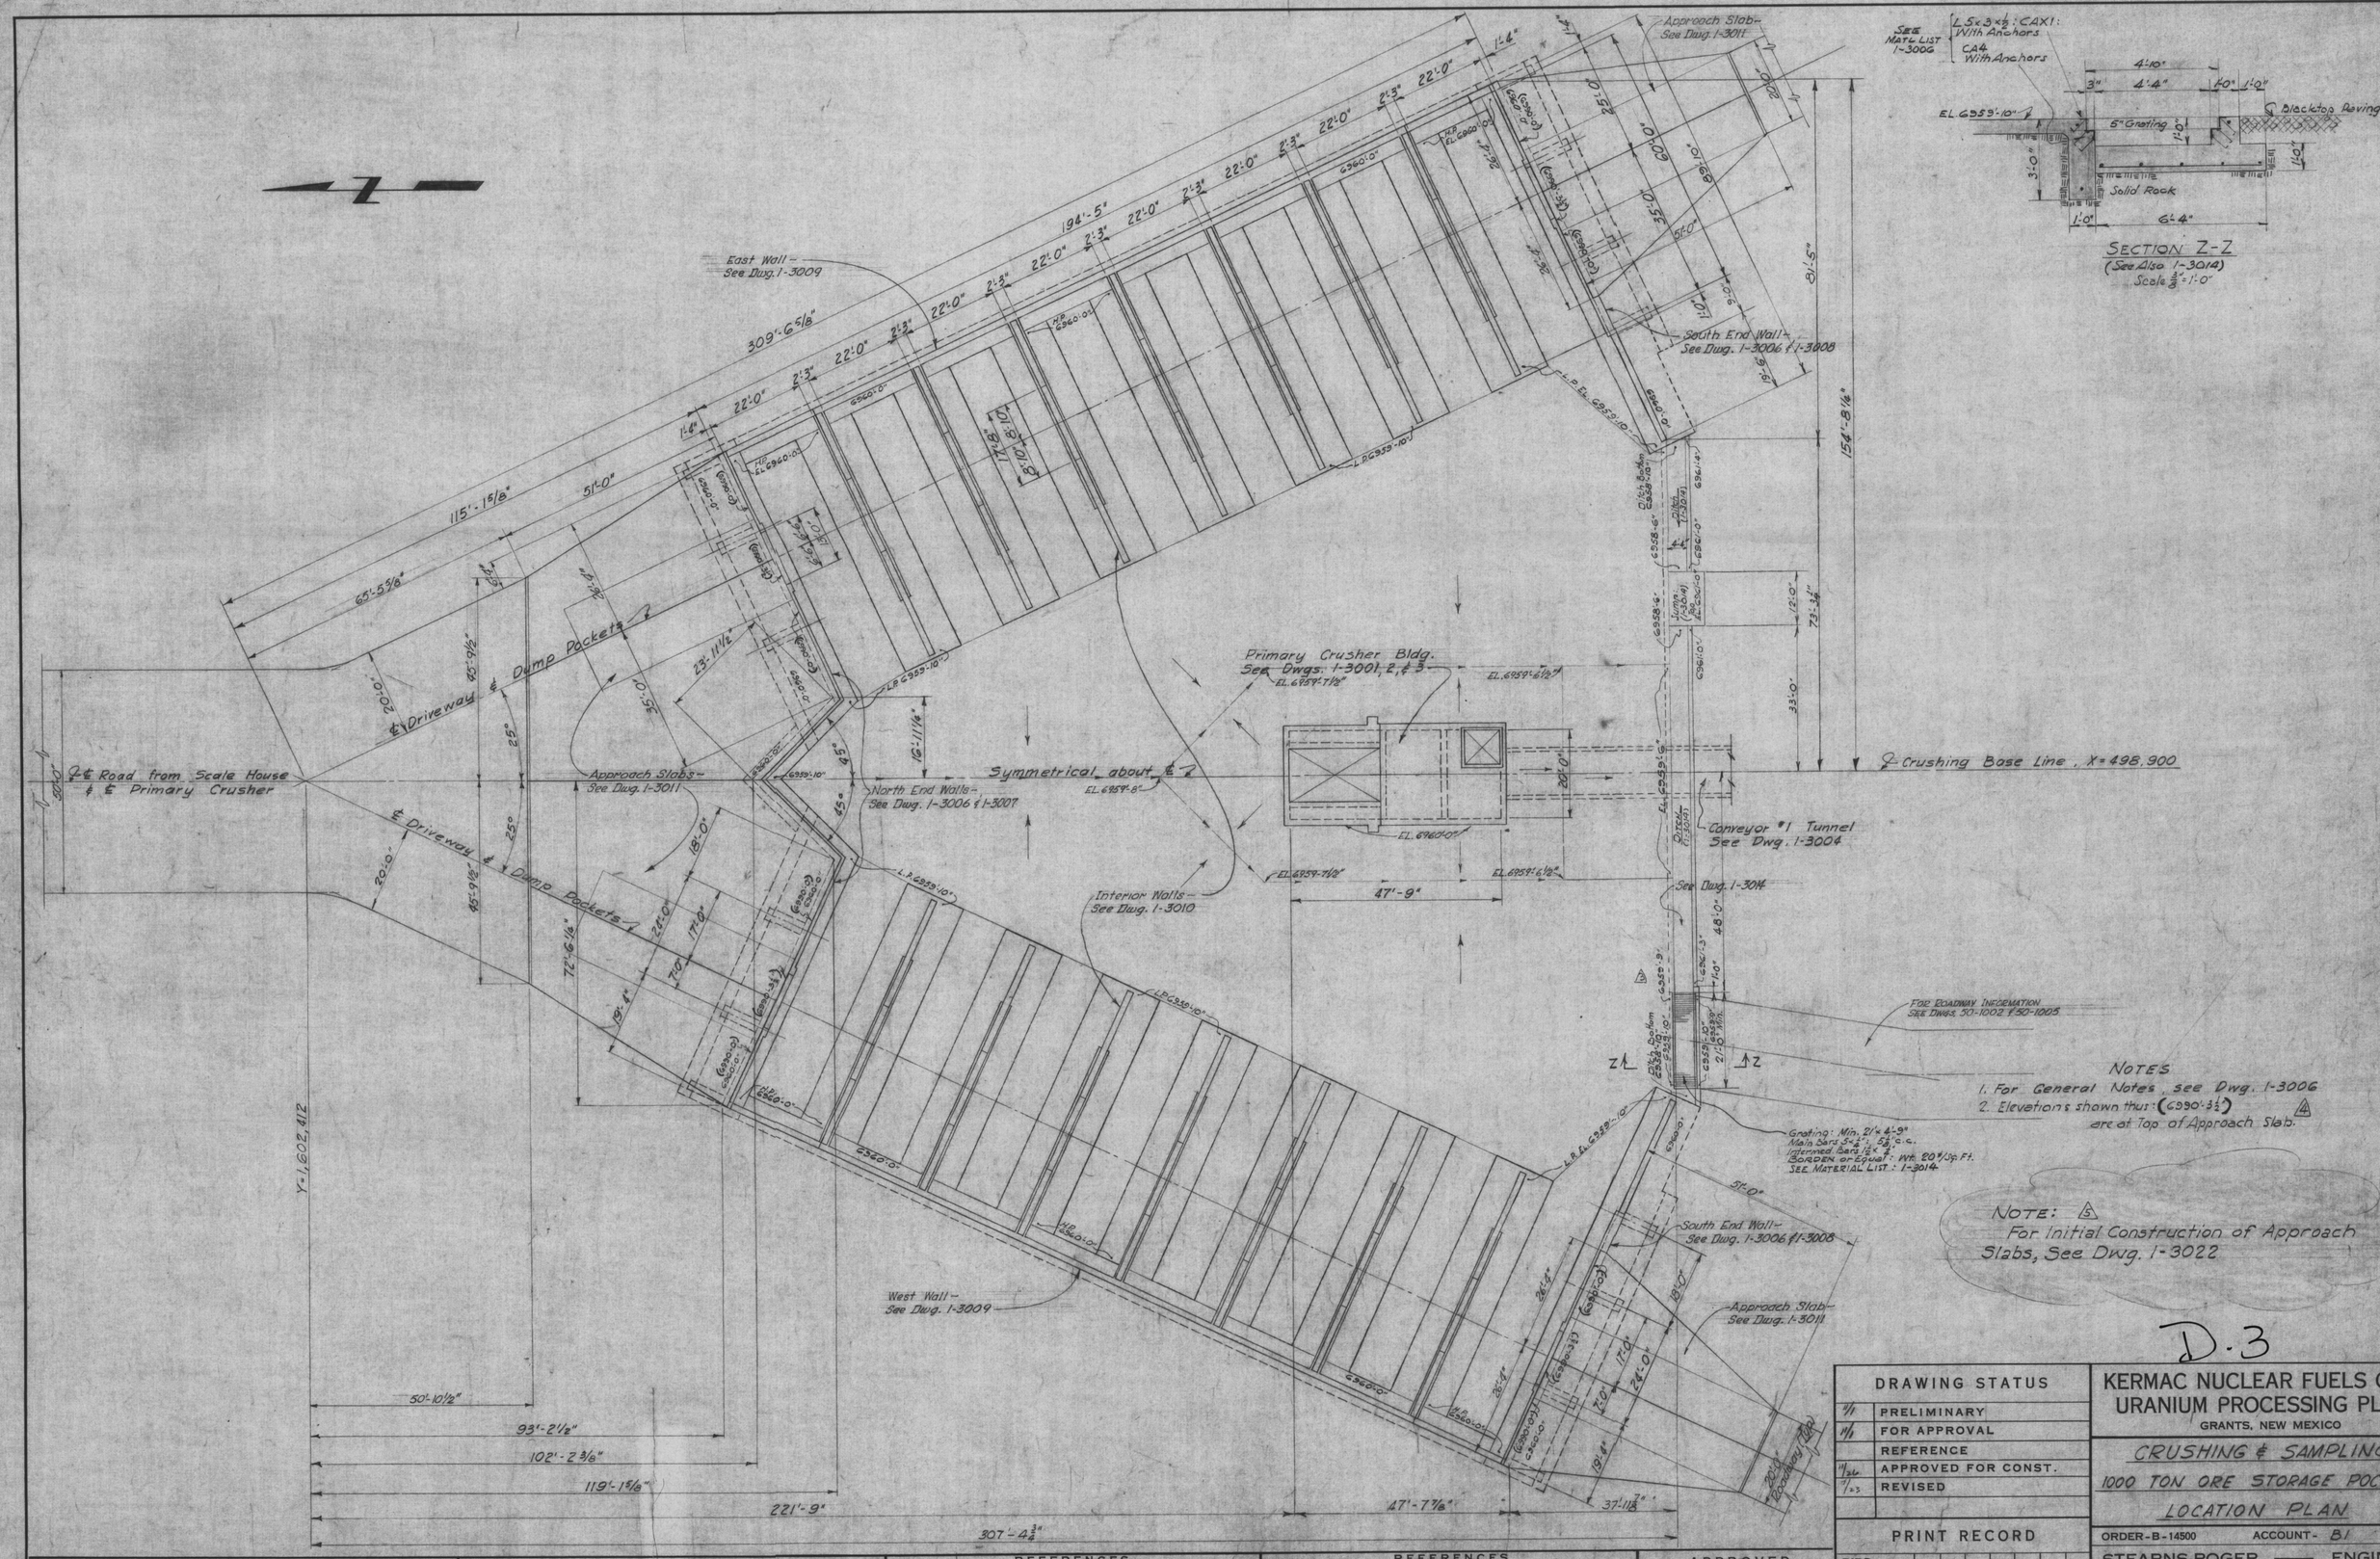

NOTES

1. For General Notes, see Dwg. 1-3006
2. Elevations shown thus: (6990·3 1/2) ④ are at Top of Approach Slab.

NOTE: ⑤ For Initial Construction of Approach Slabs, See Dwg. 1-3022

D.3

REVISIONS				REVISIONS				REFERENCES		REFERENCES		APPROVED	
NO.	DATE	BY		NO.	DATE	BY		DWG. NO.	TITLE	DWG. NO.	TITLE	DATE	BY
1	10-11-57	WM	General Revision & Added Drainage Provisions wee	5	7-28-58	M.B.	Add Note for Approach Slabs.	1-3010	1000 Ton Ore Pockets - Interior Walls & Fdns.	1-3006	1000 Ton Ore Pockets - Wall Plan	11/26/57	HRK
2	1-7-58	wee	Customer Changed South Wall Wing					1-3011	" " " " - Approach Slabs	1-3007 & 8	" " " " - North & South End Walls		
3	1-13-58	wee	Elev. Change At Road-Ditch Crossing							1-3009	" " " " - East & West Walls & Fdns.		
4	5-27-58	wee	Revised for Changed Elevation of Bridge Deck							30-1002	General Plot Plan		

DRAWING STATUS	
9/11	PRELIMINARY
11/11	FOR APPROVAL
	REFERENCE
11/26	APPROVED FOR CONST.
1/23	REVISED

PRINT RECORD

BIDS										
VENDOR	1/9	10/13	10/17	11/26	1/23					
FIELD	11/10	11/26	12/1	1/8	1/8	1/13	1/23	1/23	1/23	
CUSTOMER	11/1	11/26	12/1	1/9	1/9	1/13	1/27	1/23		

KERMAC NUCLEAR FUELS CORP.
URANIUM PROCESSING PLANT
GRANTS, NEW MEXICO

CRUSHING & SAMPLING
1000 TON ORE STORAGE POCKETS
LOCATION PLAN

ORDER-B-14500 ACCOUNT- B1

STEARNS-ROGER — ENGINEERS

DRAWN BY Ruckhaus | SCALE 1/16" = 1'-0"
DATE 10-31-57 | DRAWING NUMBER: 1-3005 ⑤ REV.
CHECKED [illegible]
DATE 11-1-57