


NORTH ELEVATION

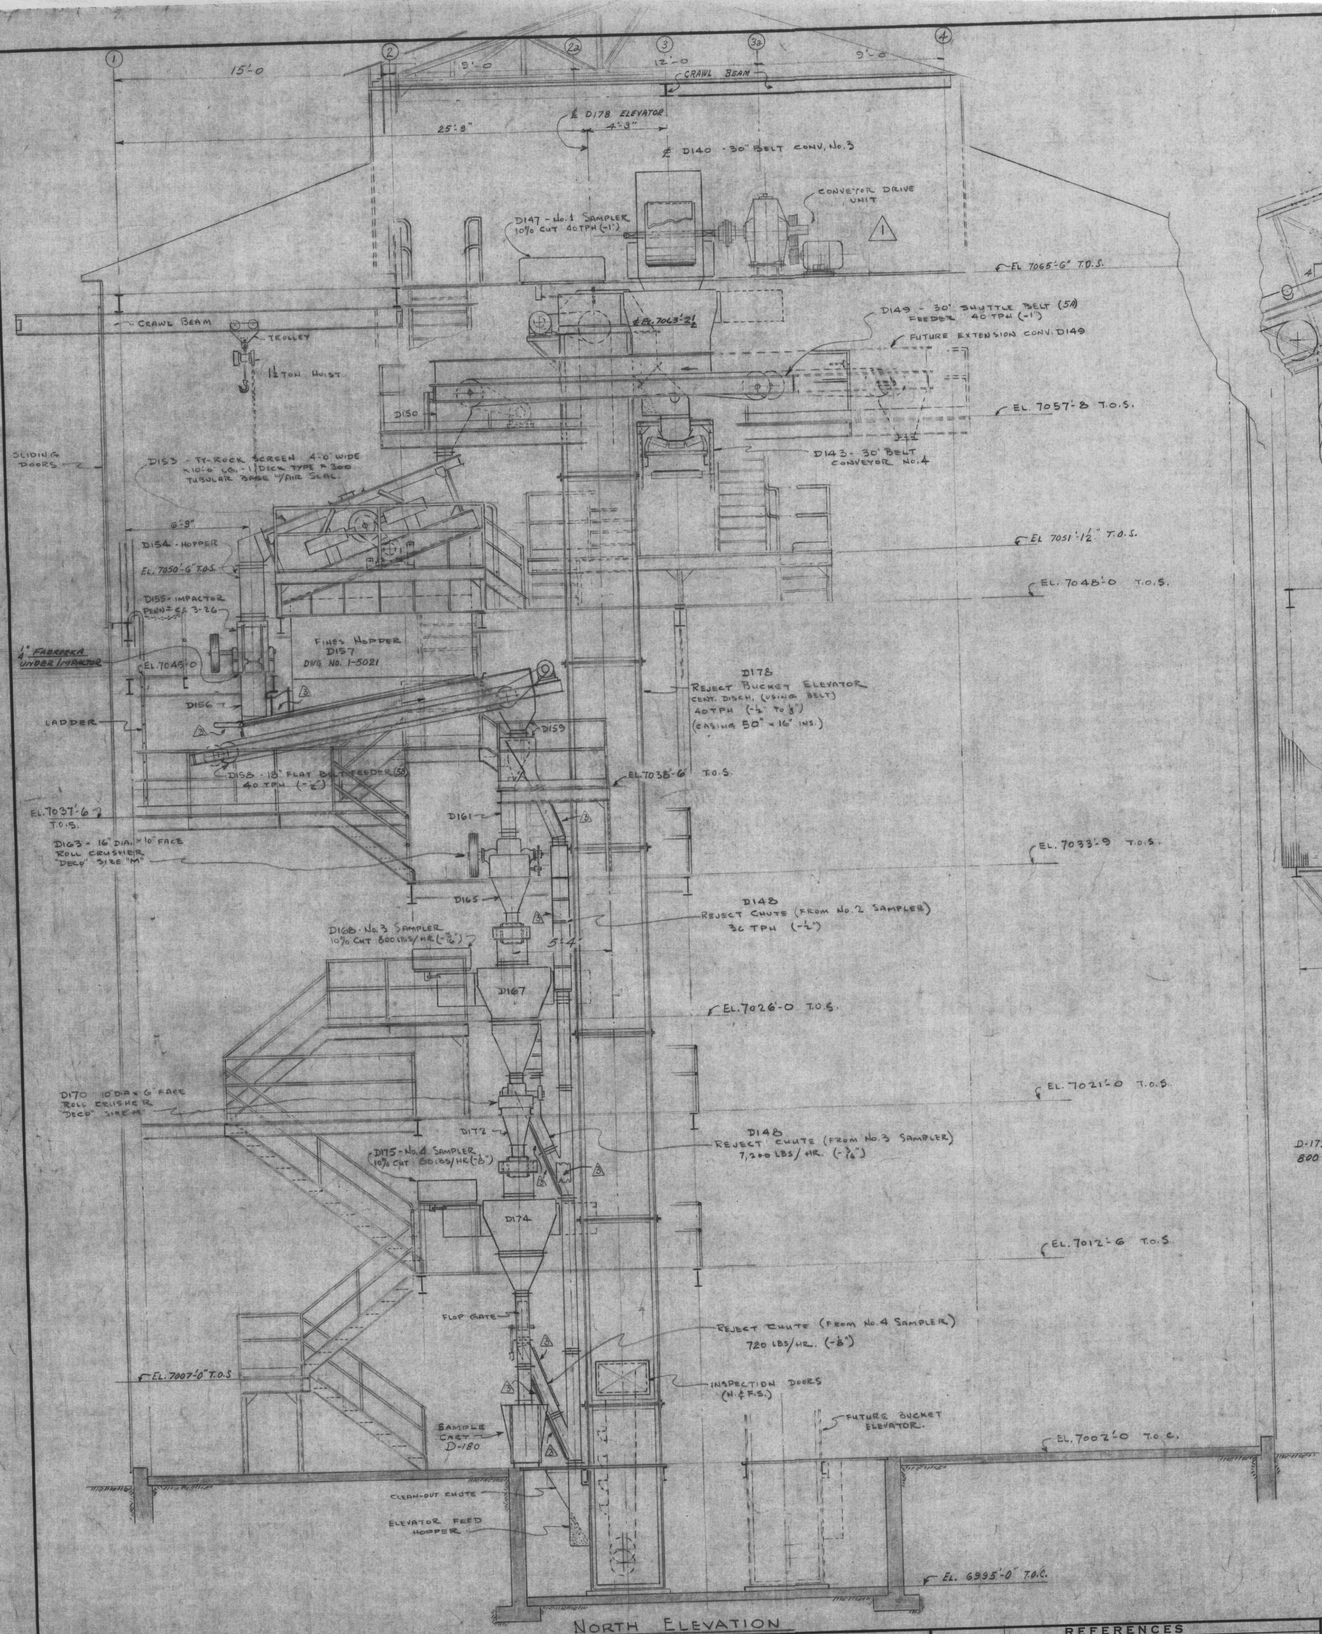


WEST ELEVATION

D-5

| REVISIONS | | | |
|---|---|---|---|
| NO. | DATE | BY | |
| 1 | 12-19-57 | CLL | GENL. REVISIONS |
| 2 | 8-1-58 | FAF | ADDED SAMPLE PREP. DRYER |
| 3 | 11-11-58 | D.G. | GENERAL CHUTE REVISION |

| REVISIONS | | | |
|---|---|---|---|
| NO. | DATE | BY | |
| | | | |
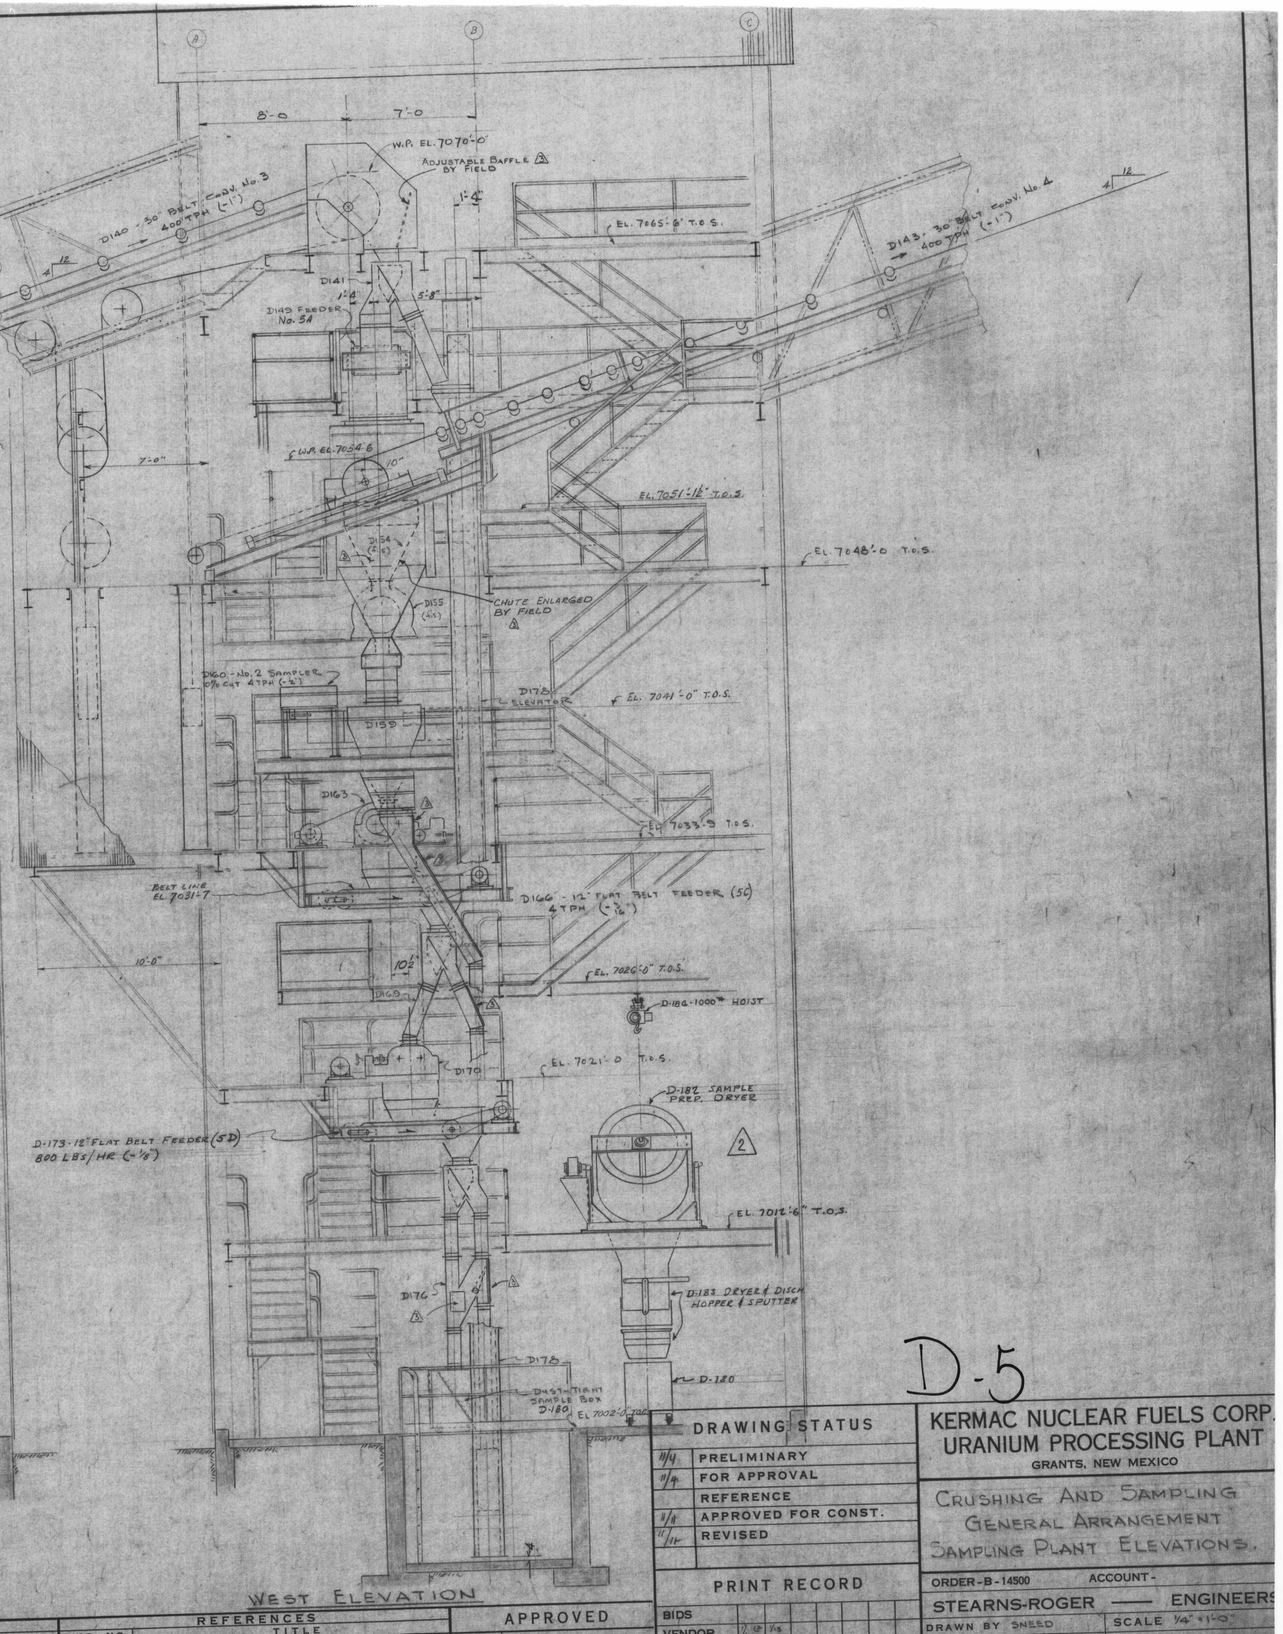
| REFERENCES | |
|---|---|
| DWG. NO. | TITLE |
| 1-1011 | GENL. ARRGT. - SAMPLING PLANT - FLOOR PLANS |
| 1-1012 | do - do - do |
| 1-5013 | GENL. ARRG'T. DRIVE FOR CONV. No. 3 |
| 1-3018 | CONCRETE DETAILS FOUNDATIONS & SECTS. |

| REFERENCES | |
|---|---|
| DWG. NO. | TITLE |
| 1-4017 | STEEL DETAILS |

| APPROVED | |
|---|---|
| DATE | BY |
| 11/4/57 | HCK |

| DRAWING STATUS | |
|---|---|
| 11/4 | PRELIMINARY |
| 11/7 | FOR APPROVAL |
| | REFERENCE |
| 1/8 | APPROVED FOR CONST. |
| 11/11 | REVISED |

PRINT RECORD

| | | | | | | | |
|---|---|---|---|---|---|---|---|
| BIDS | | | | | | | |
| VENDOR | 1/6 | 1/8 | | | | | |
| FIELD | | | 11/1 | 11/9 | 11/12 | 11/11 | |
| CUSTOMER | 11/6 | 11/8 | 11/9 | 11/11 | 11/9 | 11/12 | 11/11 |

KERMAC NUCLEAR FUELS CORP.
URANIUM PROCESSING PLANT
GRANTS, NEW MEXICO

CRUSHING AND SAMPLING GENERAL ARRANGEMENT SAMPLING PLANT ELEVATIONS.

ORDER-B-14500 ACCOUNT-

STEARNS-ROGER — ENGINEERS

DRAWN BY SNEED | SCALE ¼" = 1'-0"

DATE OCT. 17, 1957 | DRAWING NUMBER: 1-1010

CHECKED HORDINSKI | REV. 3

DATE 12/17/57