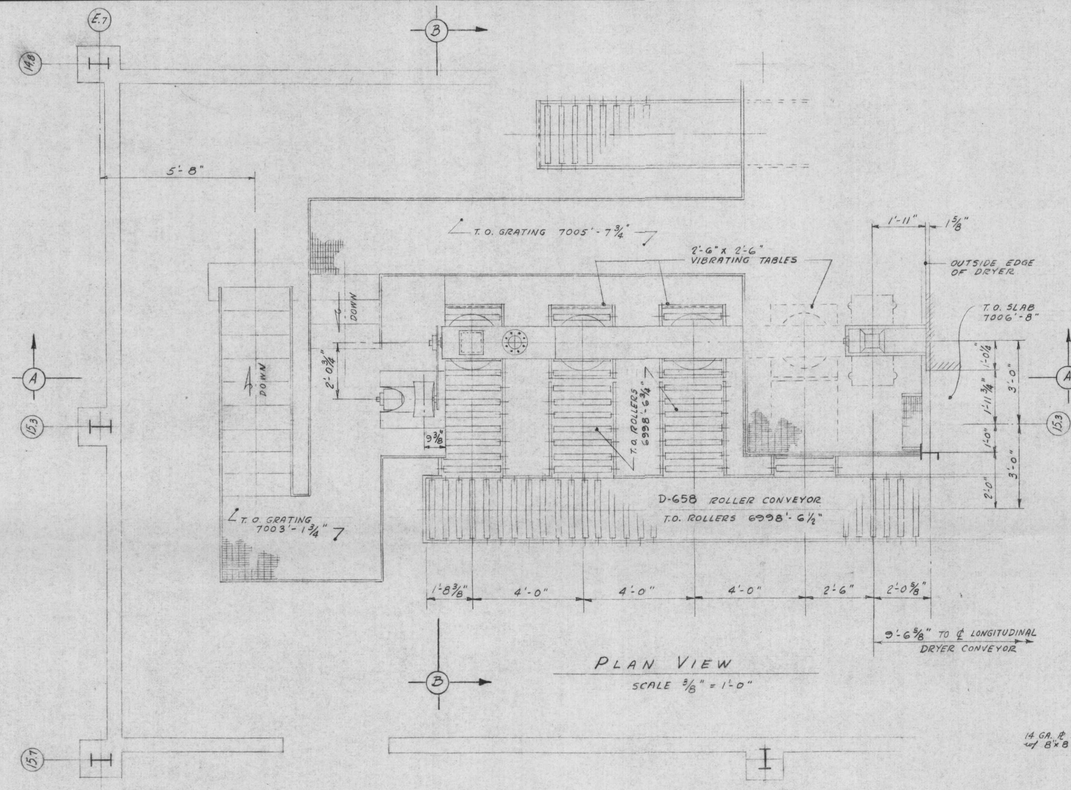

PLAN VIEW
SCALE 3/8" = 1'-0"

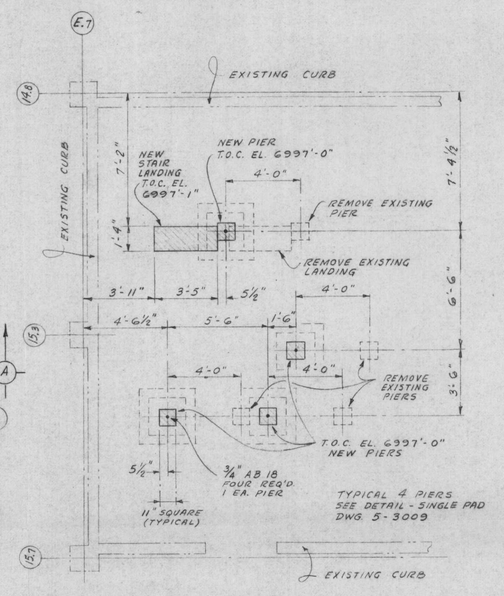

CONCRETE MODIFICATION
SEE DWG 6-3002
SCALE 1/4" = 1'-0"

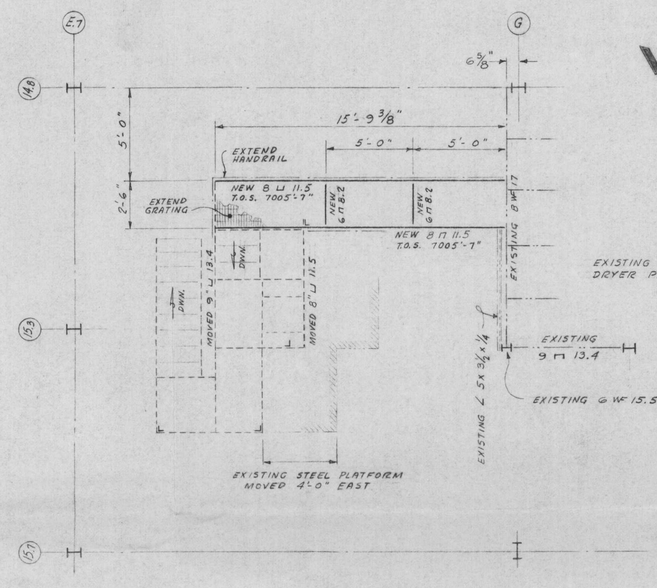

STEEL MODIFICATION
SEE DWG. 5-4021
SCALE 1/4" = 1'-0"

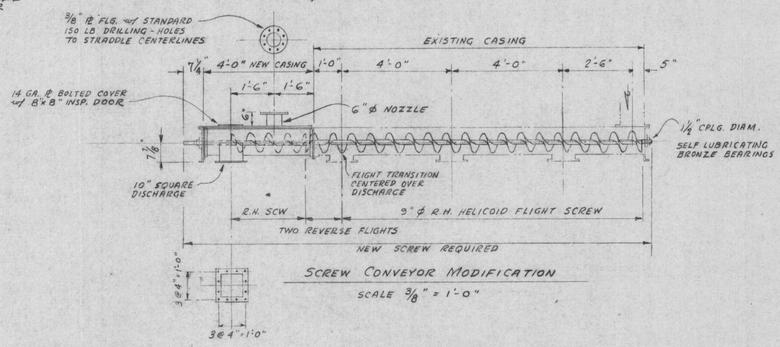

SCREW CONVEYOR MODIFICATION
SCALE 3/8" = 1'-0"

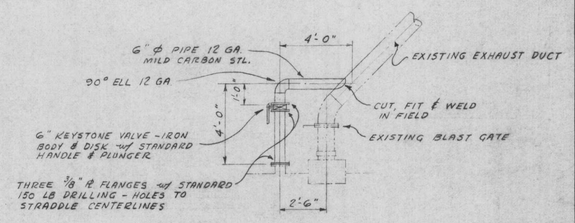

EXHAUST SYSTEM MODIFICATION
SEE DWG. 6-5007
SCALE 1/4" = 1'-0"

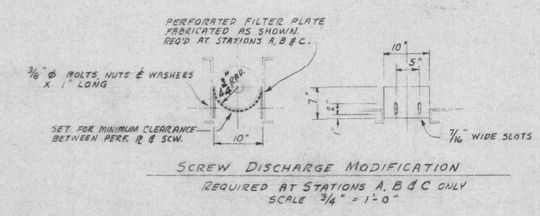

SCREW DISCHARGE MODIFICATION
REQUIRED AT STATIONS A, B & C ONLY
SCALE 3/4" = 1'-0"

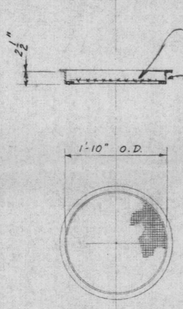

OVERSIZE SCREEN DETAIL
ONE REQ'D. AT STATION "D"
SCALE 3/4" = 1'-0"

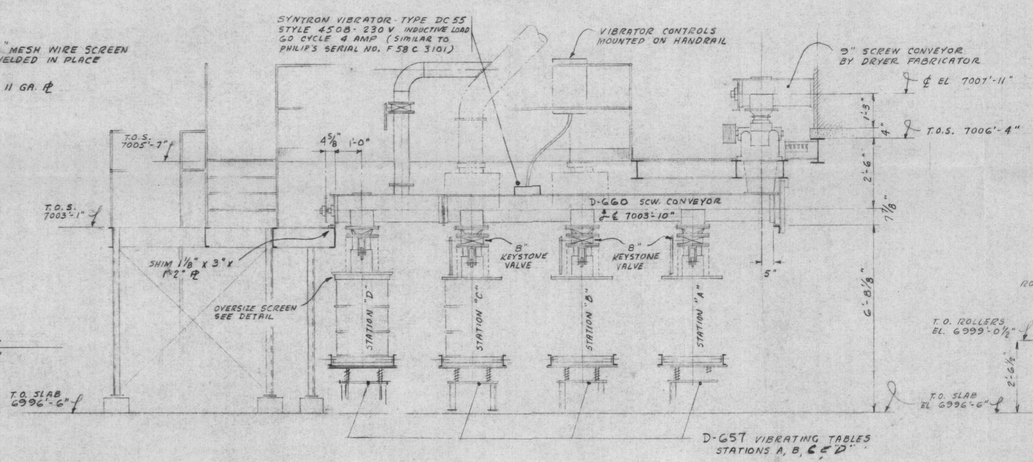

SECTION AT "A-A"
SCALE 3/8" = 1'-0"

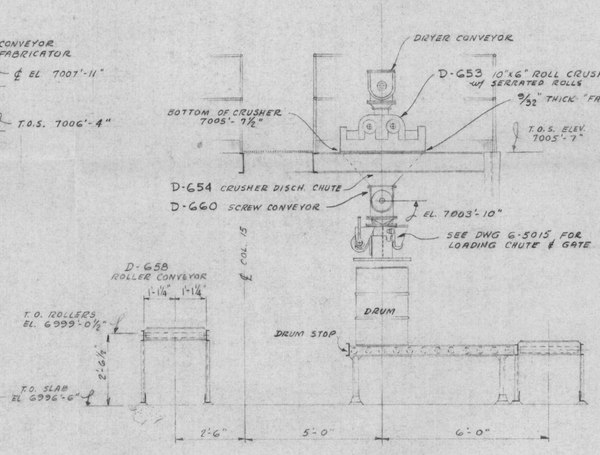

SECTION AT "B-B"
SCALE 3/8" = 1'-0"

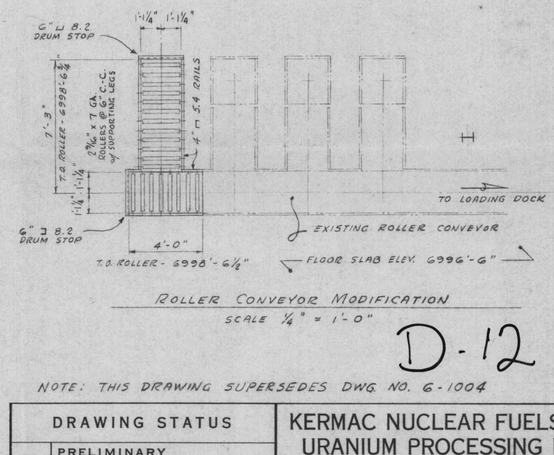

ROLLER CONVEYOR MODIFICATION
SCALE 1/4" = 1'-0"

D-12

NOTE: THIS DRAWING SUPERSEDES DWG. NO. 6-1004

REVISIONS			
NO.	DATE	BY	

REVISIONS			
NO.	DATE	BY	

REFERENCES	
DWG. NO.	TITLE

REFERENCES	
DWG. NO.	TITLE
6-1001	PRECIP. & PACKING AREA - PLANS
5-4021	STEEL PLATFORMS
6-3002	CONCRETE
6-5015	PRODUCT DRUM LOADING CHUTE & GATE

APPROVED	
DATE	BY
2/13/59	HRK

DRAWING STATUS	
	PRELIMINARY
	FOR APPROVAL
	REFERENCE
	APPROVED FOR CONST.
	REVISED

PRINT RECORD	
BIDS	
VENDOR	
FIELD	
CUSTOMER	

KERMAC NUCLEAR FUELS CORP.
URANIUM PROCESSING PLANT
GRANTS, NEW MEXICO

PRECIPITATION & PACKING AREA
GENERAL ARRANGEMENT
DRUM PACKING AREA

ORDER-B-14500 ACCOUNT- X-146

STEARNS-ROGER —— ENGINEERS

DRAWN BY	JANCEWICZ	SCALE	AS NOTED
DATE	FEBRUARY 4-59	DRAWING NUMBER:	6-1007 △ REV.
CHECKED			
DATE			