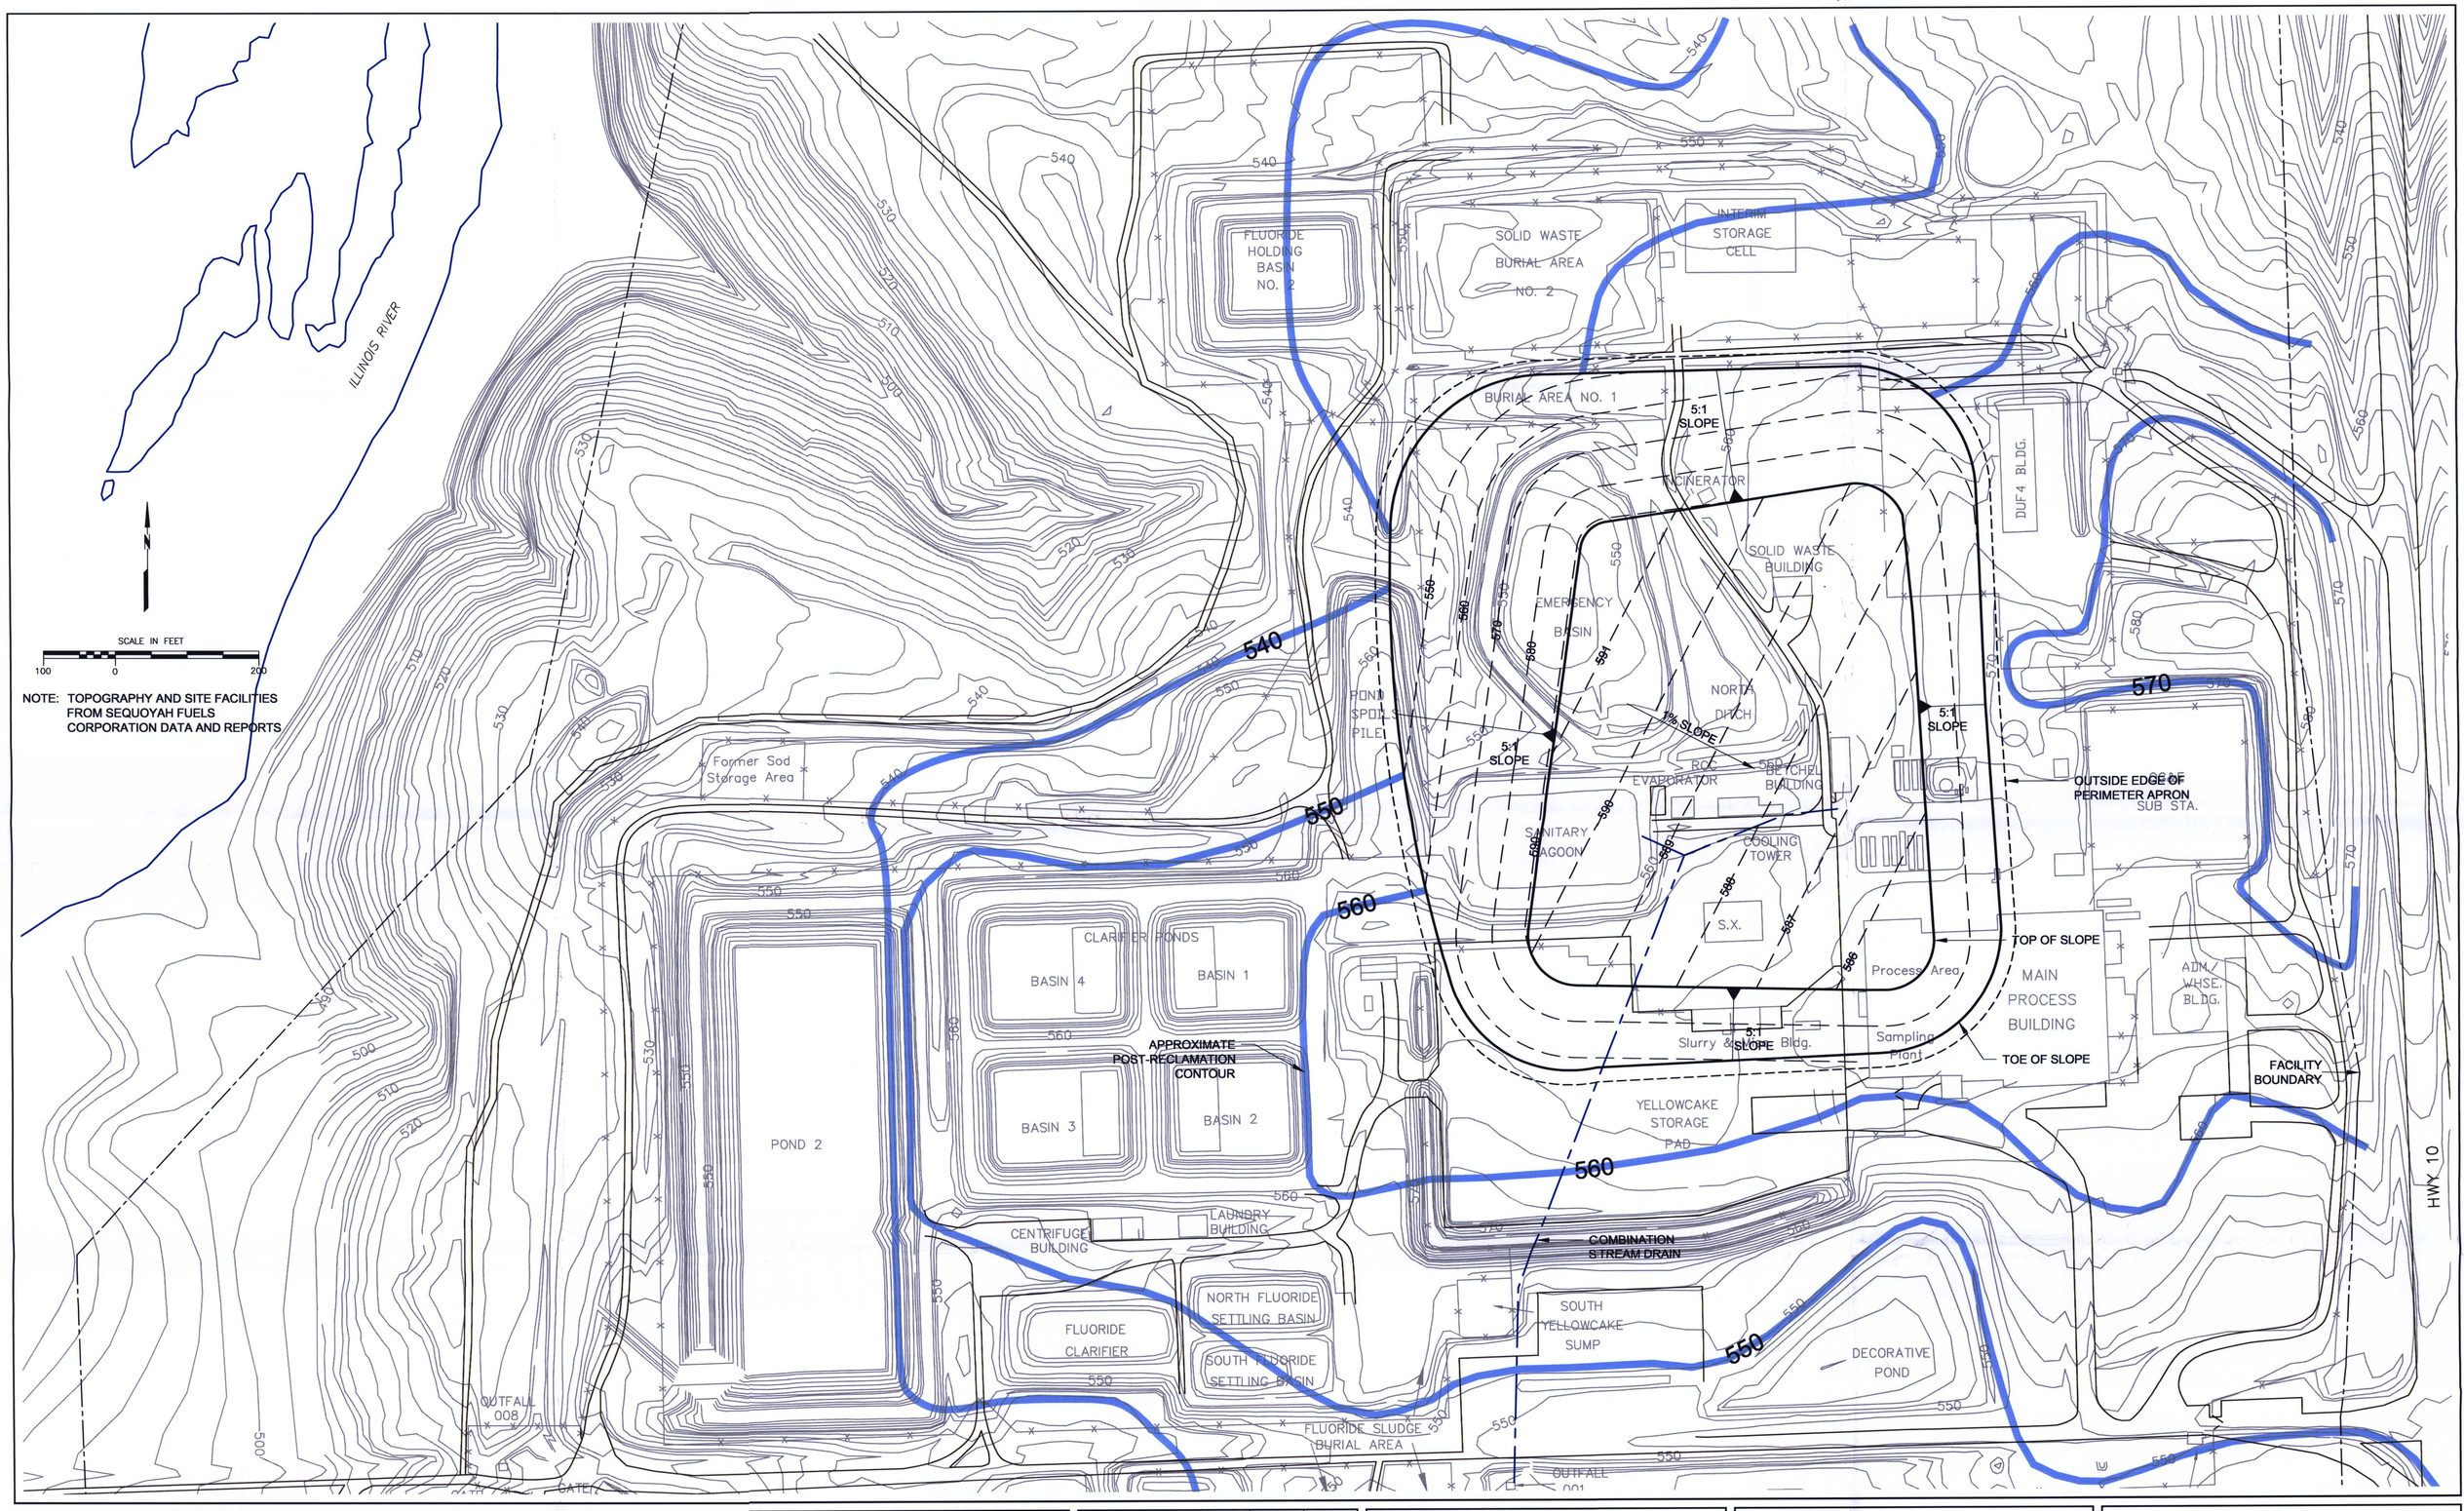

REVISIONS No.	DESCRIPTION	BY	CHKD.	APPROVED		DATE
A	ISSUED FOR PERMITTING	CLS				12/02

REFERENCES DWG No.	DRAWING TITLE

DESIGNERS ENGINEERING RECORD	BY	DATE
PRELIMINARY DESIGN	CLS	10/02

PREPARED BY

consulting scientists and engineers

Fort Collins, CO
970 223-9600

PREPARED FOR

SEQUOYAH FUELS
A GENERAL ATOMICS COMPANY

TITLE

CURRENT FACILITIES AND DISPOSAL CELL LAYOUT

PROJECT: 100734	DATE: DECEMBER 2002	DRAWING 5	REVISION A
SCALE: AS SHOWN	ACAD FILE: SITE-01.DWG		

D-05