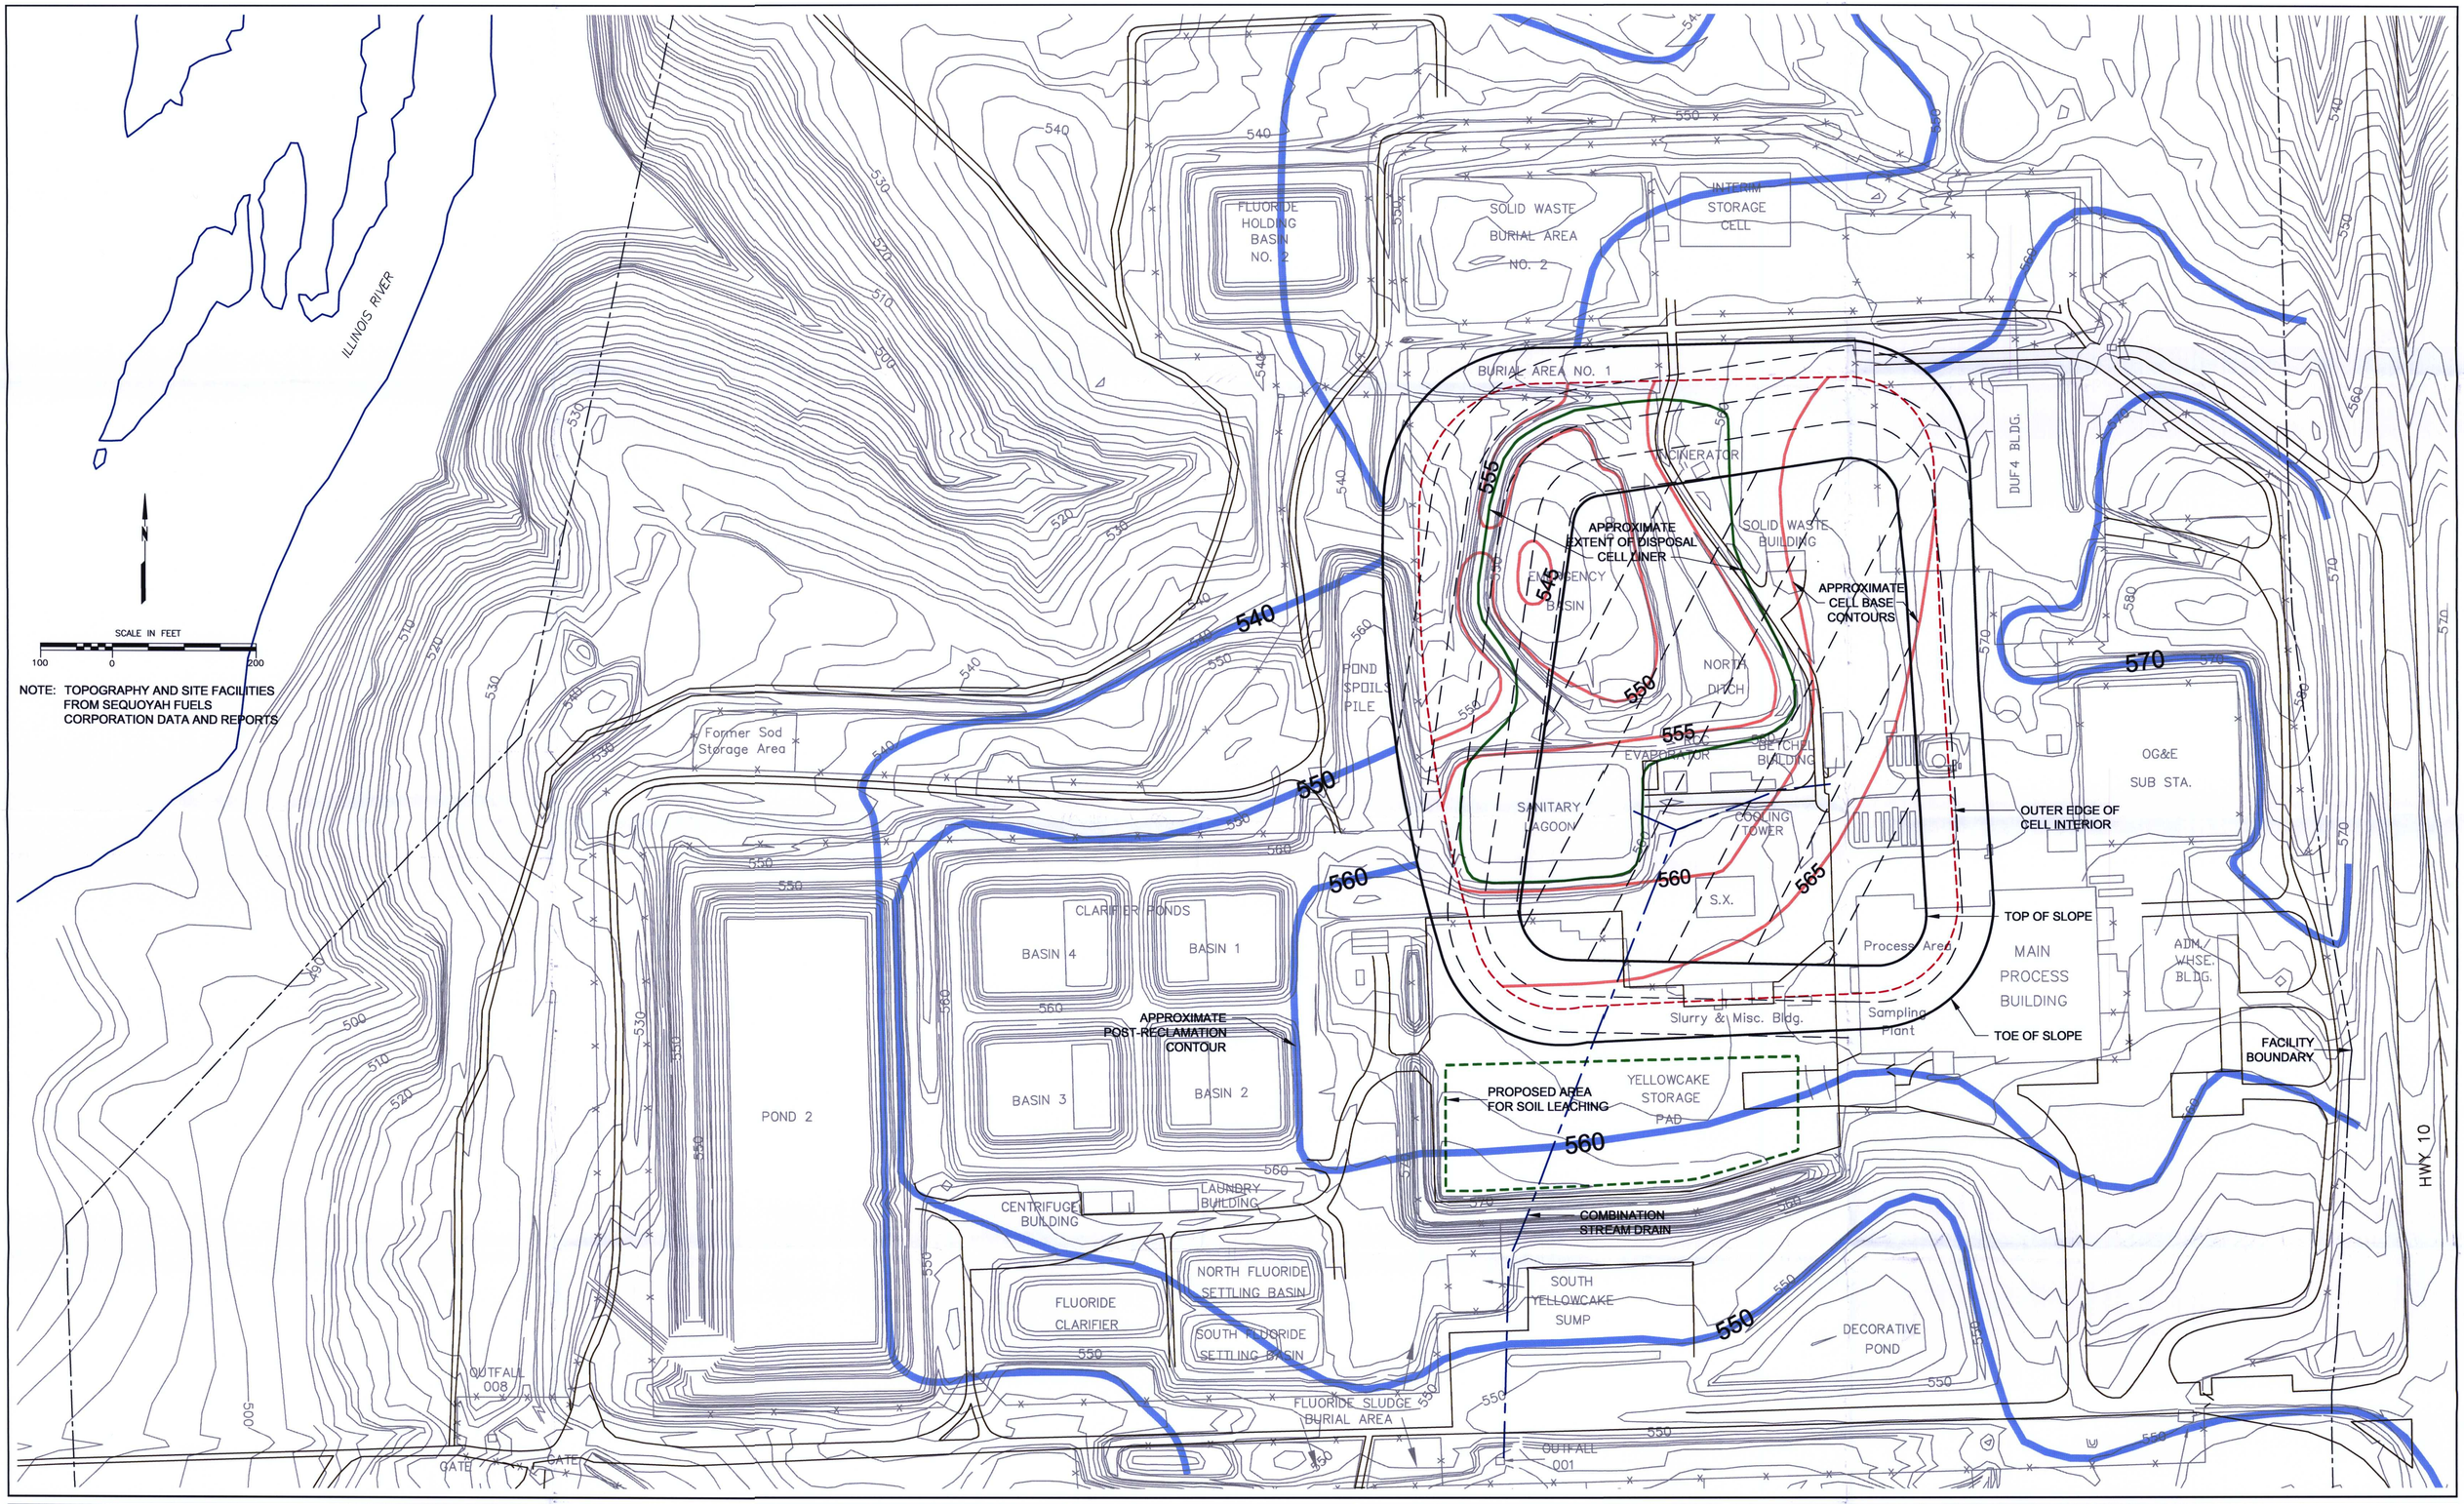

REVISIONS	No.	DESCRIPTION	BY	CHKD.	APPROVED		DATE
	A	ISSUED FOR PERMITTING	CLS				12/02

REFERENCES	DWG No.	DRAWING TITLE

DESIGNERS	ENGINEERING RECORD	BY	DATE
	PRELIMINARY DESIGN	CLS	10/02

PREPARED BY

consulting scientists and engineers

Fort Collins, CO
970 223-9600

PREPARED FOR

SEQUOYAH FUELS
A GENERAL ATOMICS COMPANY

TITLE

DISPOSAL CELL INTERIOR PLAN

PROJECT:	100734	DATE:	DECEMBER 2002	DRAWING	REVISION
SCALE:	AS SHOWN	ACAD FILE:	SITE-01.DWG	6	A

D-06