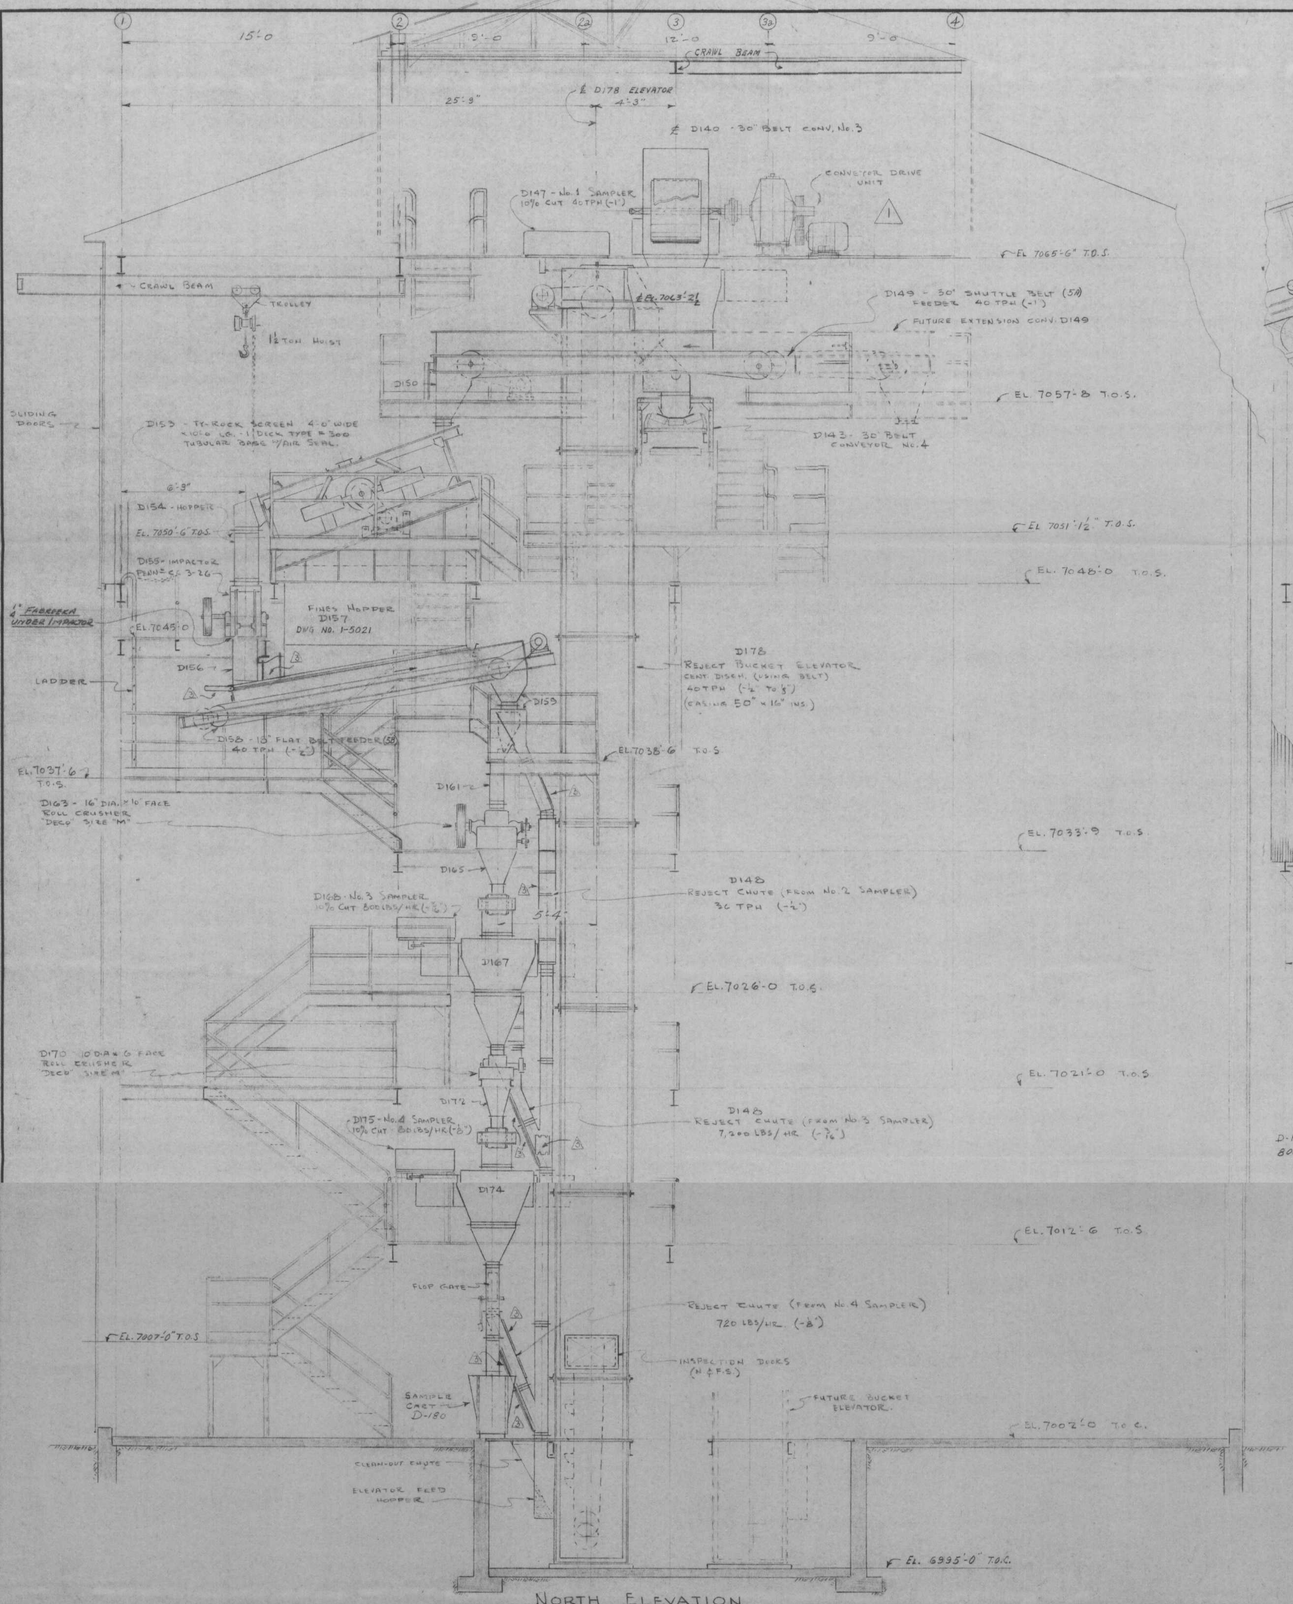

NORTH ELEVATION

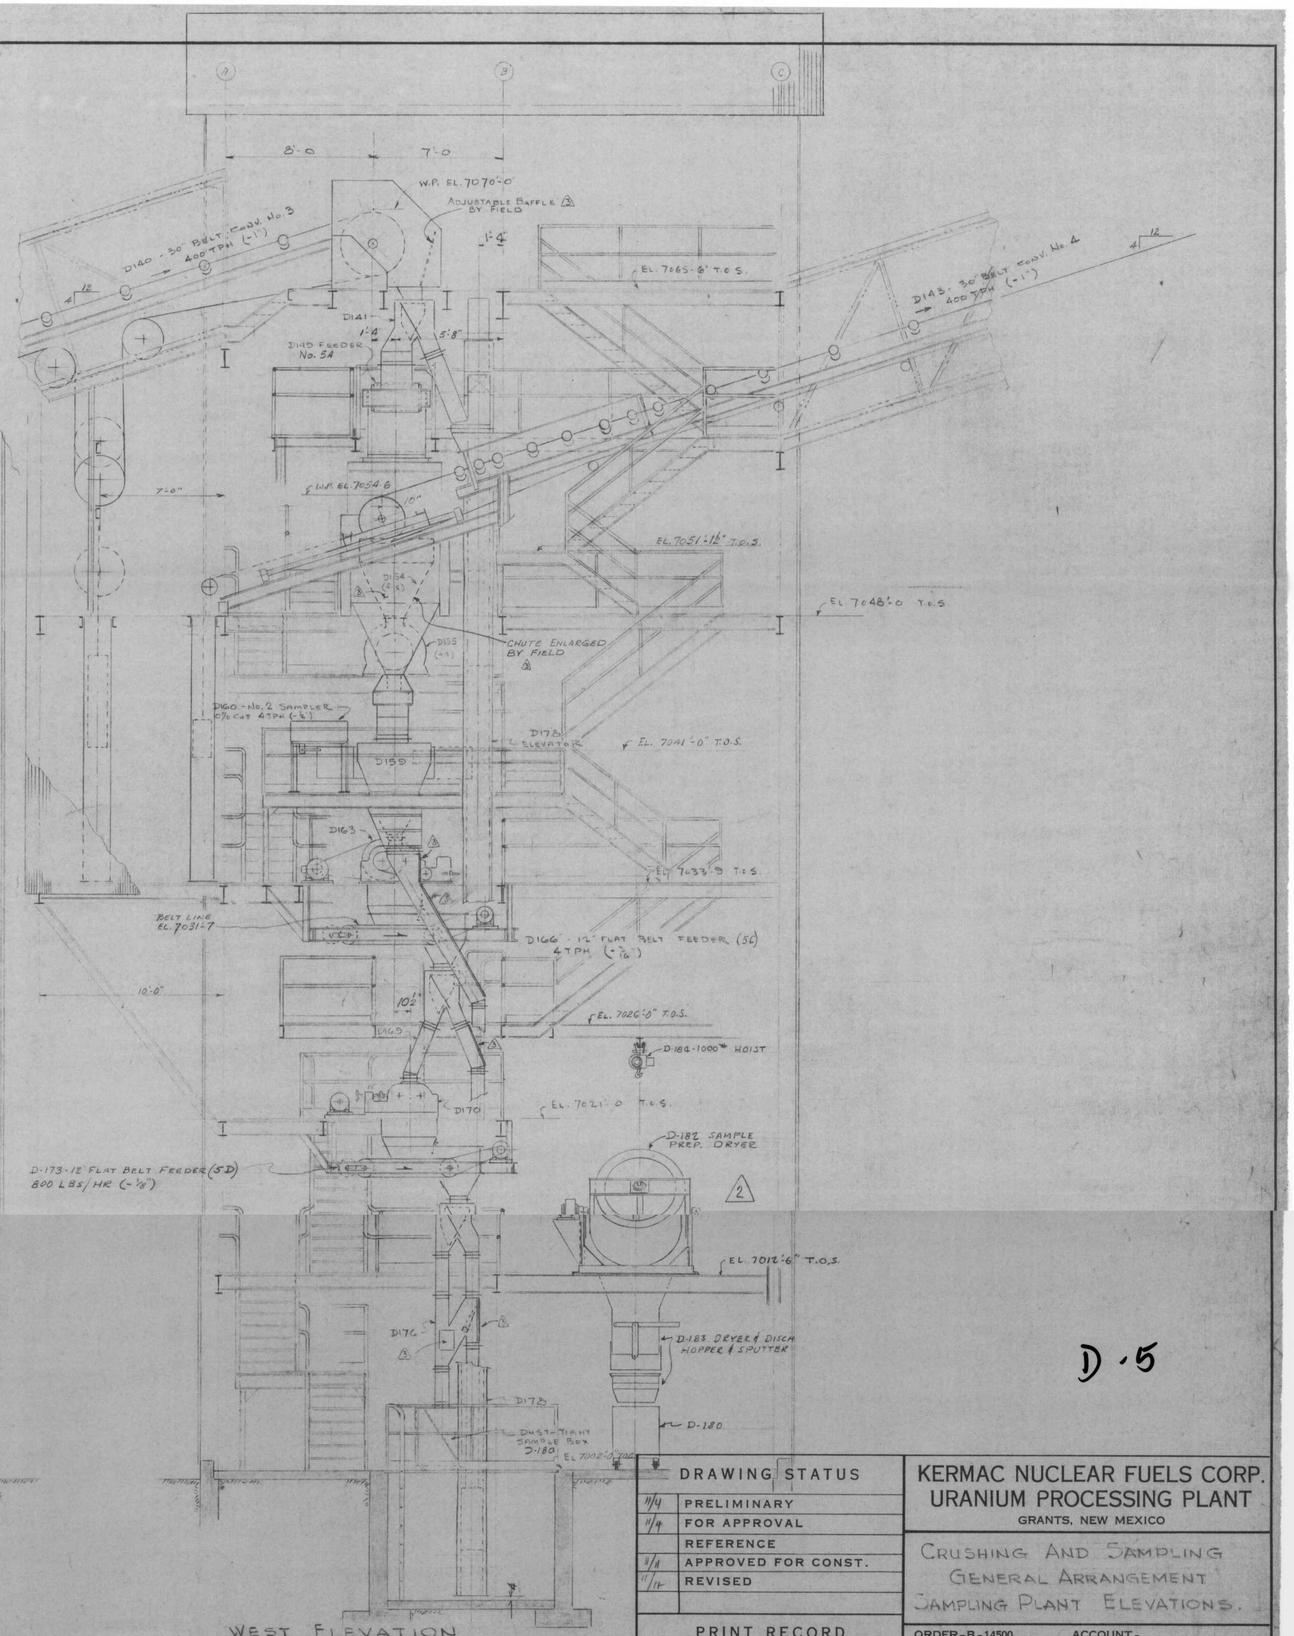

WEST ELEVATION

D-5

REVISIONS			
NO.	DATE	BY	
1	12-19-57	[illegible]	GENL. REVISIONS
2	8-11-58	FAF	ADDED SAMPLE PREP. DRYER
3	11-11-58	D.G.	GENERAL CHUTE REVISION

REVISIONS			
NO.	DATE	BY	

REFERENCES	
DWG. NO.	TITLE
1-1011	GENL. ARRGT. - SAMPLING PLANT - FLOOR PLANS
1-1012	do. - do. - do.
1-5013	GENL. ARRG'T. DRIVE FOR CONV. No. 3
1-3018	CONCRETE DETAILS FOUNDATIONS & SECTS

REFERENCES	
DWG. NO.	TITLE
1-4017	STEEL DETAILS

APPROVED	
DATE	BY
11/6/57	[illegible]

DRAWING STATUS	
11/4	PRELIMINARY
11/4	FOR APPROVAL
	REFERENCE
8/1	APPROVED FOR CONST.
7/14	REVISED

PRINT RECORD							
BIDS							
VENDOR	7/16	7/18	7/23 Sepia				
FIELD			7/11	7/19	7/12	7/11	
CUSTOMER	7/10	7/14	7/18	7/19	7/12	7/11	

KERMAC NUCLEAR FUELS CORP.
URANIUM PROCESSING PLANT
GRANTS, NEW MEXICO

CRUSHING AND SAMPLING
GENERAL ARRANGEMENT
SAMPLING PLANT ELEVATIONS.

ORDER-B-14500 ACCOUNT-

STEARNS-ROGER —— ENGINEERS

DRAWN BY SNEED
SCALE 1/4" = 1'-0"
DATE OCT. 17, 1957
DRAWING NUMBER: 1-1010
CHECKED HARDINGE
DATE 12/17/57
REV. 3