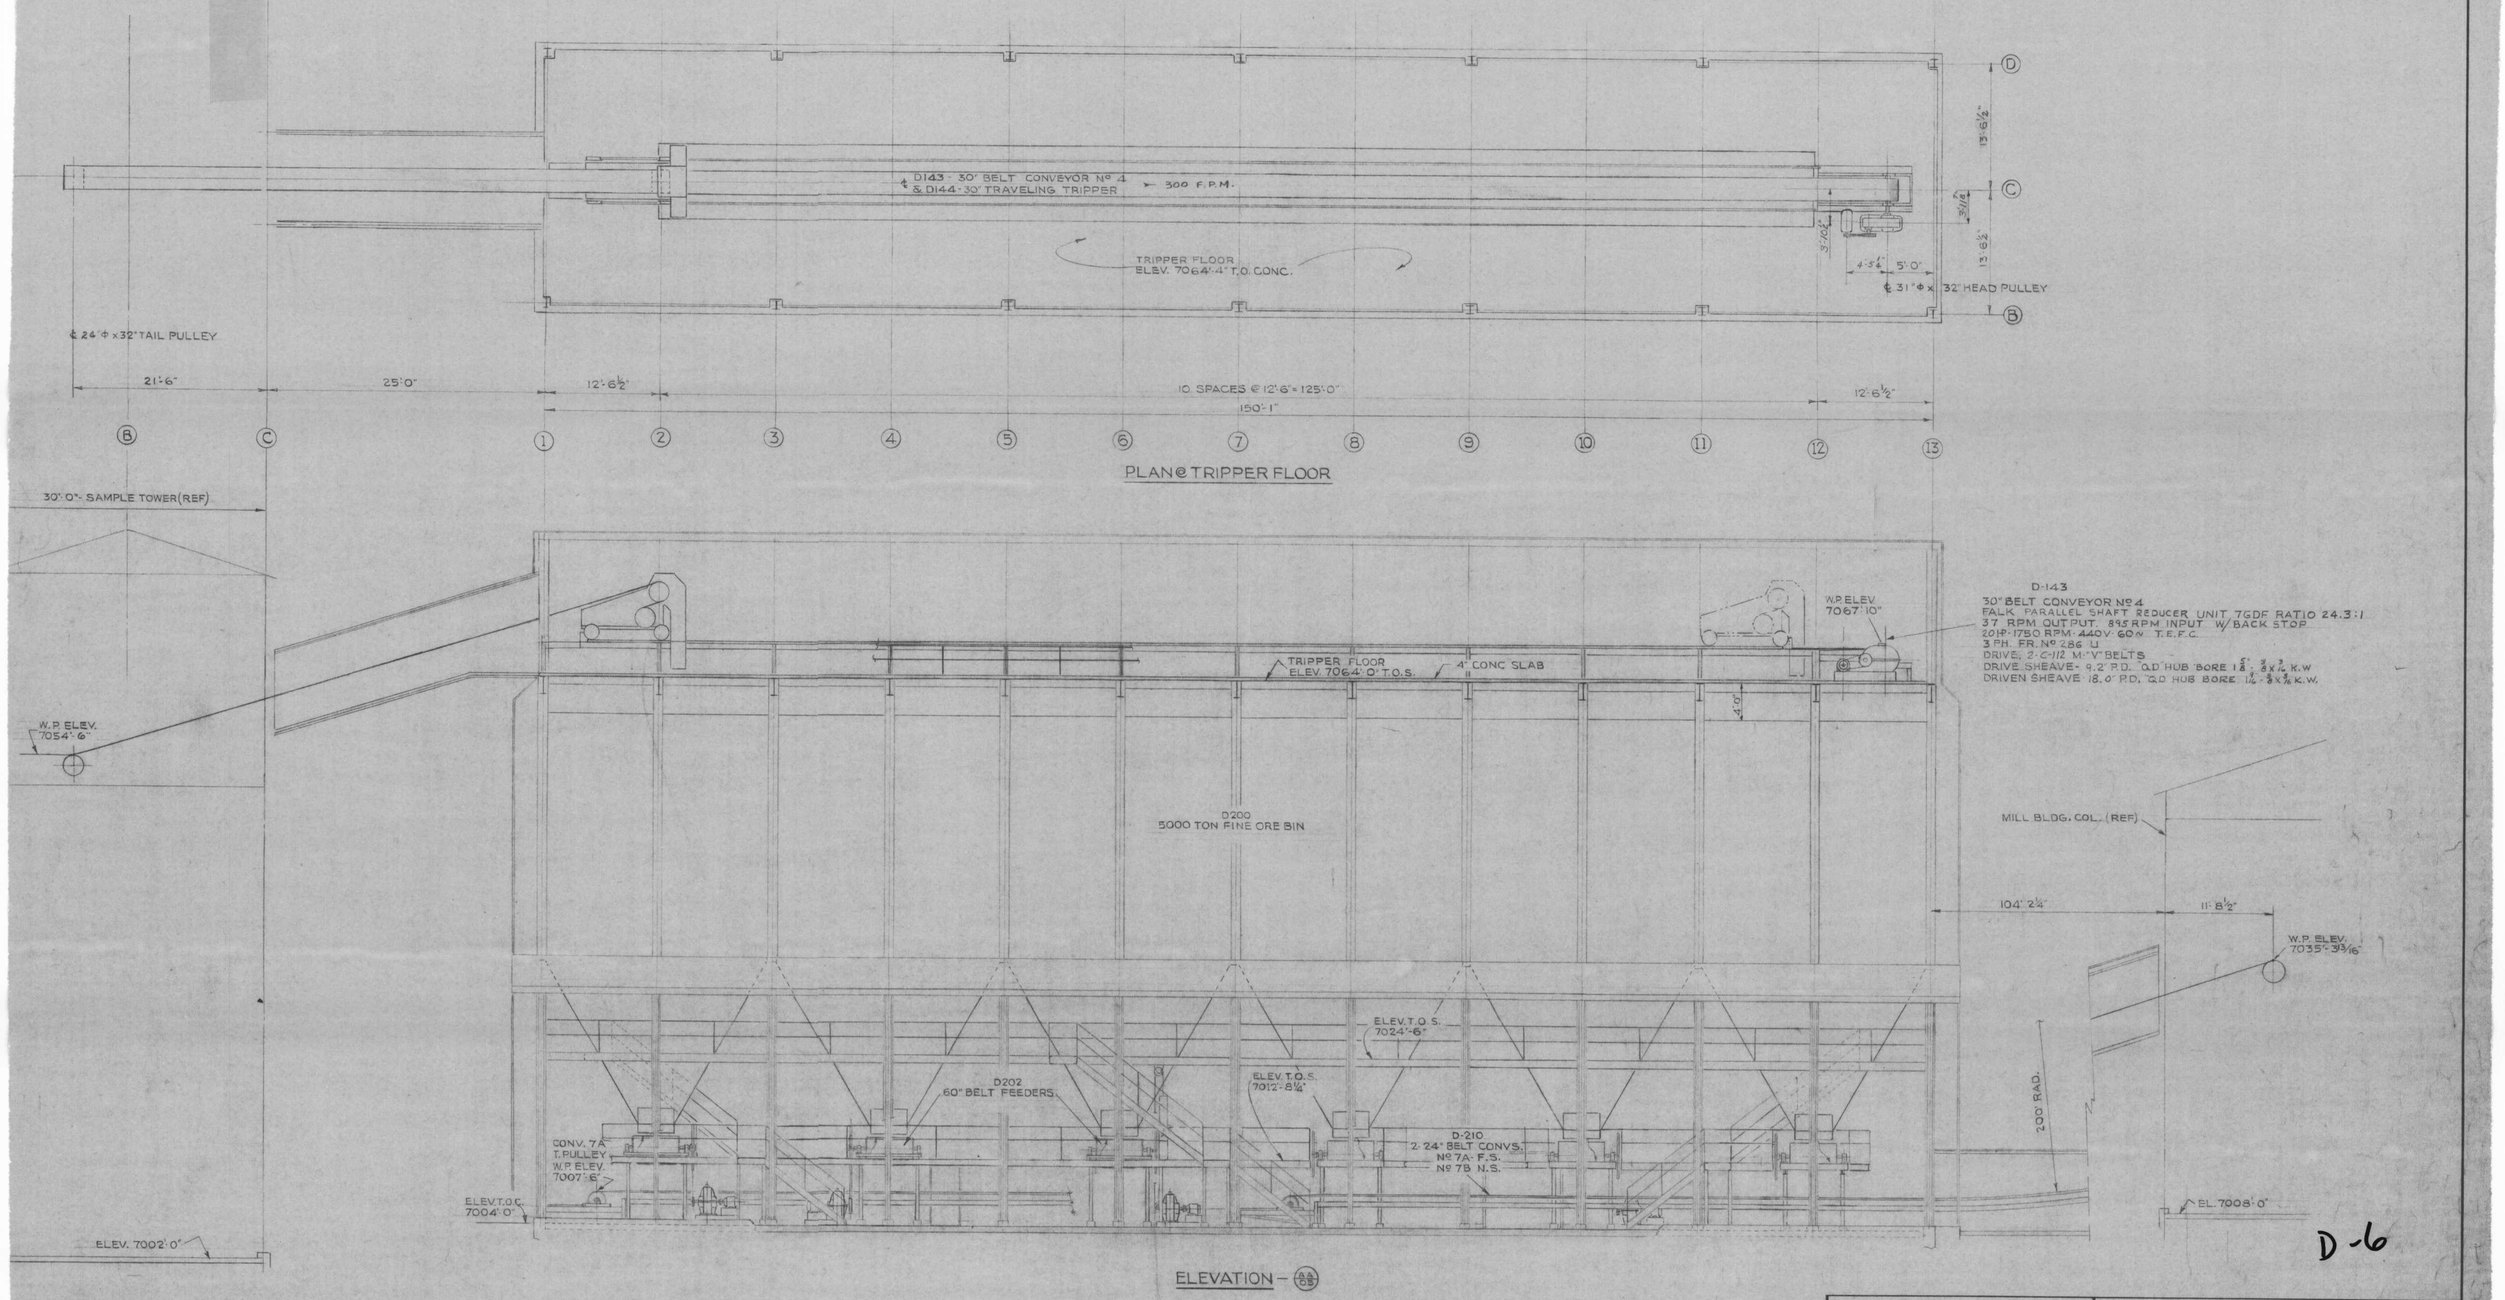

D-6

DRAWING STATUS	
11/14	PRELIMINARY
11/14	FOR APPROVAL
	REFERENCE
11/25	APPROVED FOR CONST.
	REVISED

KERMAC NUCLEAR FUELS CORP.
URANIUM PROCESSING PLANT
GRANTS, NEW MEXICO

FINE ORE STORAGE & GRINDING
GENERAL ARRANGEMENT
PLAN & ELEVATION-FINE ORE BIN

PRINT RECORD		
BIDS		
VENDOR		
FIELD	11/25	
CUSTOMER	11/14	11/25

ORDER - B - 14500 ACCOUNT -

STEARNS-ROGER — ENGINEERS

DRAWN BY Johnson
DATE NOV. 13 1957
CHECKED HWH
DATE NOV. 25, 1957

SCALE 1/8" = 1'-0"
DRAWING NUMBER: 2-1004
REV.

REVISIONS		
E	BY	

REVISIONS			
NO.	DATE	BY	

REFERENCES	
DWG. NO.	TITLE

REFERENCES	
DWG. NO.	TITLE

APPROVED	
DATE	BY
11/18/57	HRK