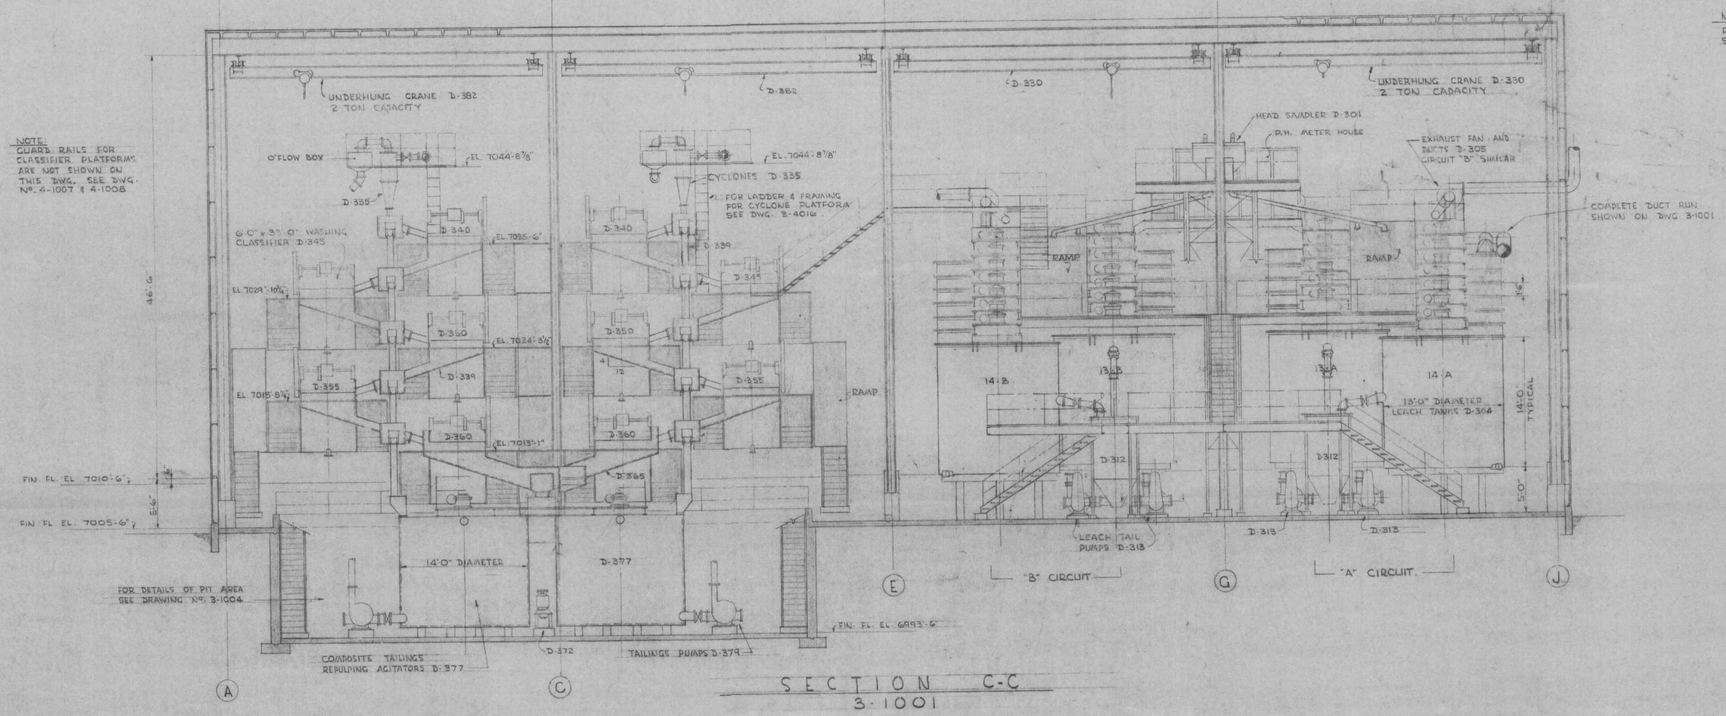

SECTION C-C
3-1001

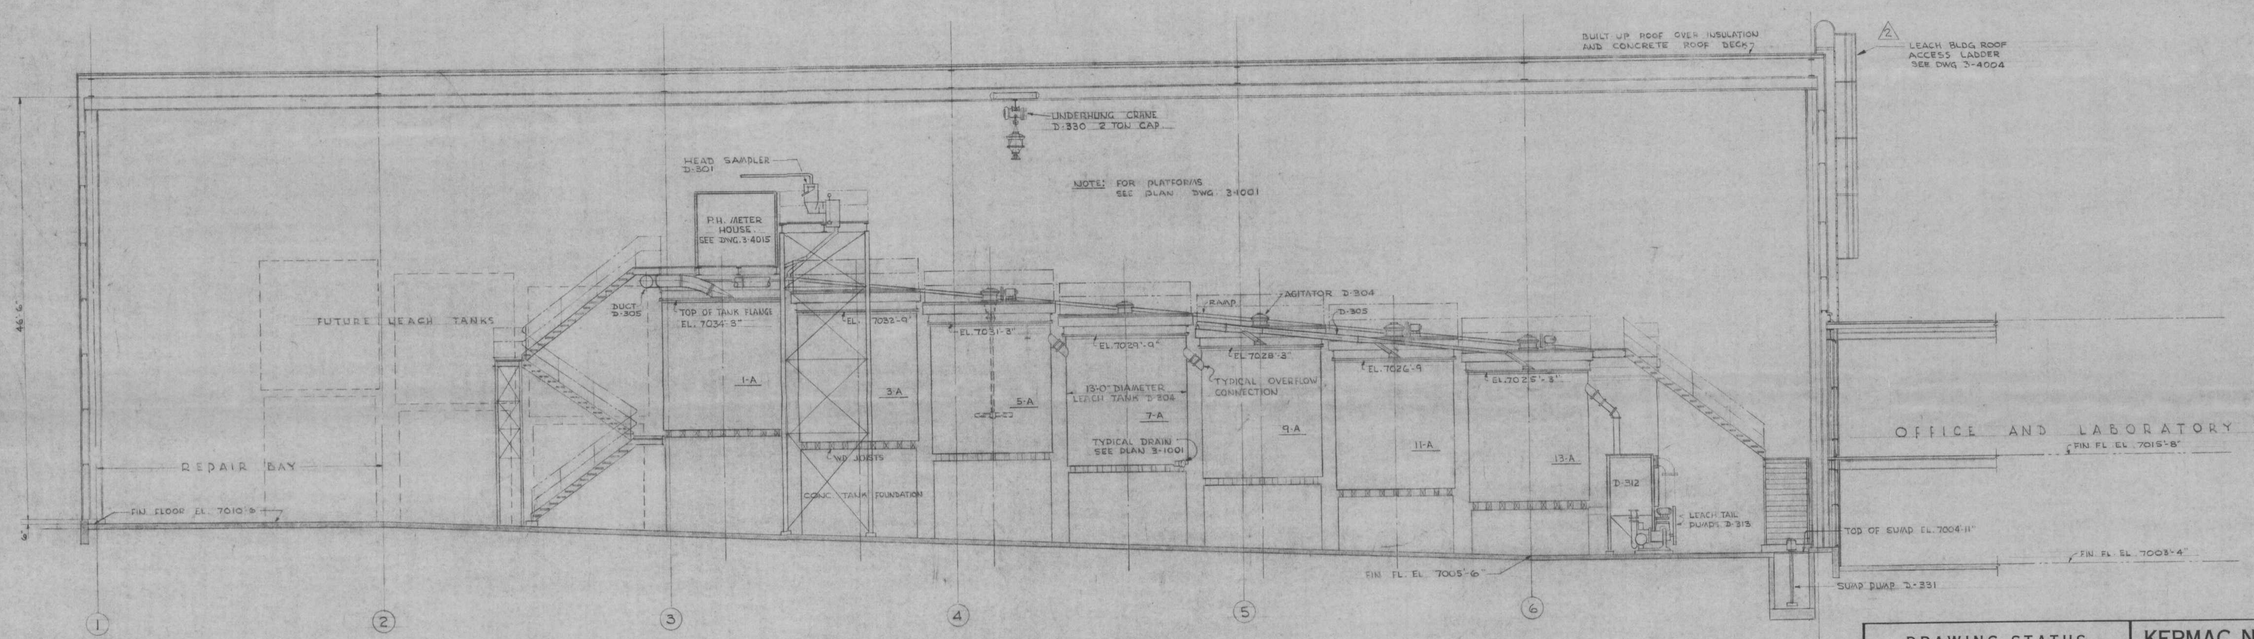

SECTION D-D
3-1001

D-8

DRAWING STATUS	
12/11	PRELIMINARY
12/11	FOR APPROVAL
	REFERENCE
1/22	APPROVED FOR CONST.
	REVISED

KERMAC NUCLEAR FUELS CORP.
URANIUM PROCESSING PLANT
GRANTS, NEW MEXICO

LEACHING AND CLASSIFICATION
GENERAL ARRANGEMENT
SECTIONS THRU LEACH & CLASSIFIER AREAS

ORDER-B-14500 ACCOUNT-

STEARNS-ROGER — ENGINEERS

PRINT RECORD							
BIDS	1/23						
VENDOR	1/15	1/22	3/18				
FIELD	1/22	3/18					
CUSTOMER	12/11	1/22	3/18				

DRAWN BY E. J. HOFFMAN
DATE 12-6-57
CHECKED HORDINSKI
DATE 12/16/57
SCALE 1/8" = 1'-0"
DRAWING NUMBER: 3-1003
REV. 2

REVISIONS			
NO.	DATE	BY	
1	3-18-58	E.J.H.	GENERAL REVISION
2	1-22-59	T.F.S.	GENERAL REVISION (FIELD)

REVISIONS			
NO.	DATE	BY	

REFERENCES	
DWG. NO.	TITLE
3-1001	PLAN OF LEACHING & CLASSIFICATION
3-1002	SECTIONS THRU CLASSIFIER AREA
3-1004	CLASSIFIER SAMPLING & AGITATOR TANKS
3-4007 & 3-4008	CLASSIFIER FRAMING

REFERENCES	
DWG. NO.	TITLE
3-4016	CYCLONES & TANKS SUPPORT FRAMING
3-4015	LEACH TANK PLATFORMS

APPROVED	
DATE	BY
1/22/58	HRK