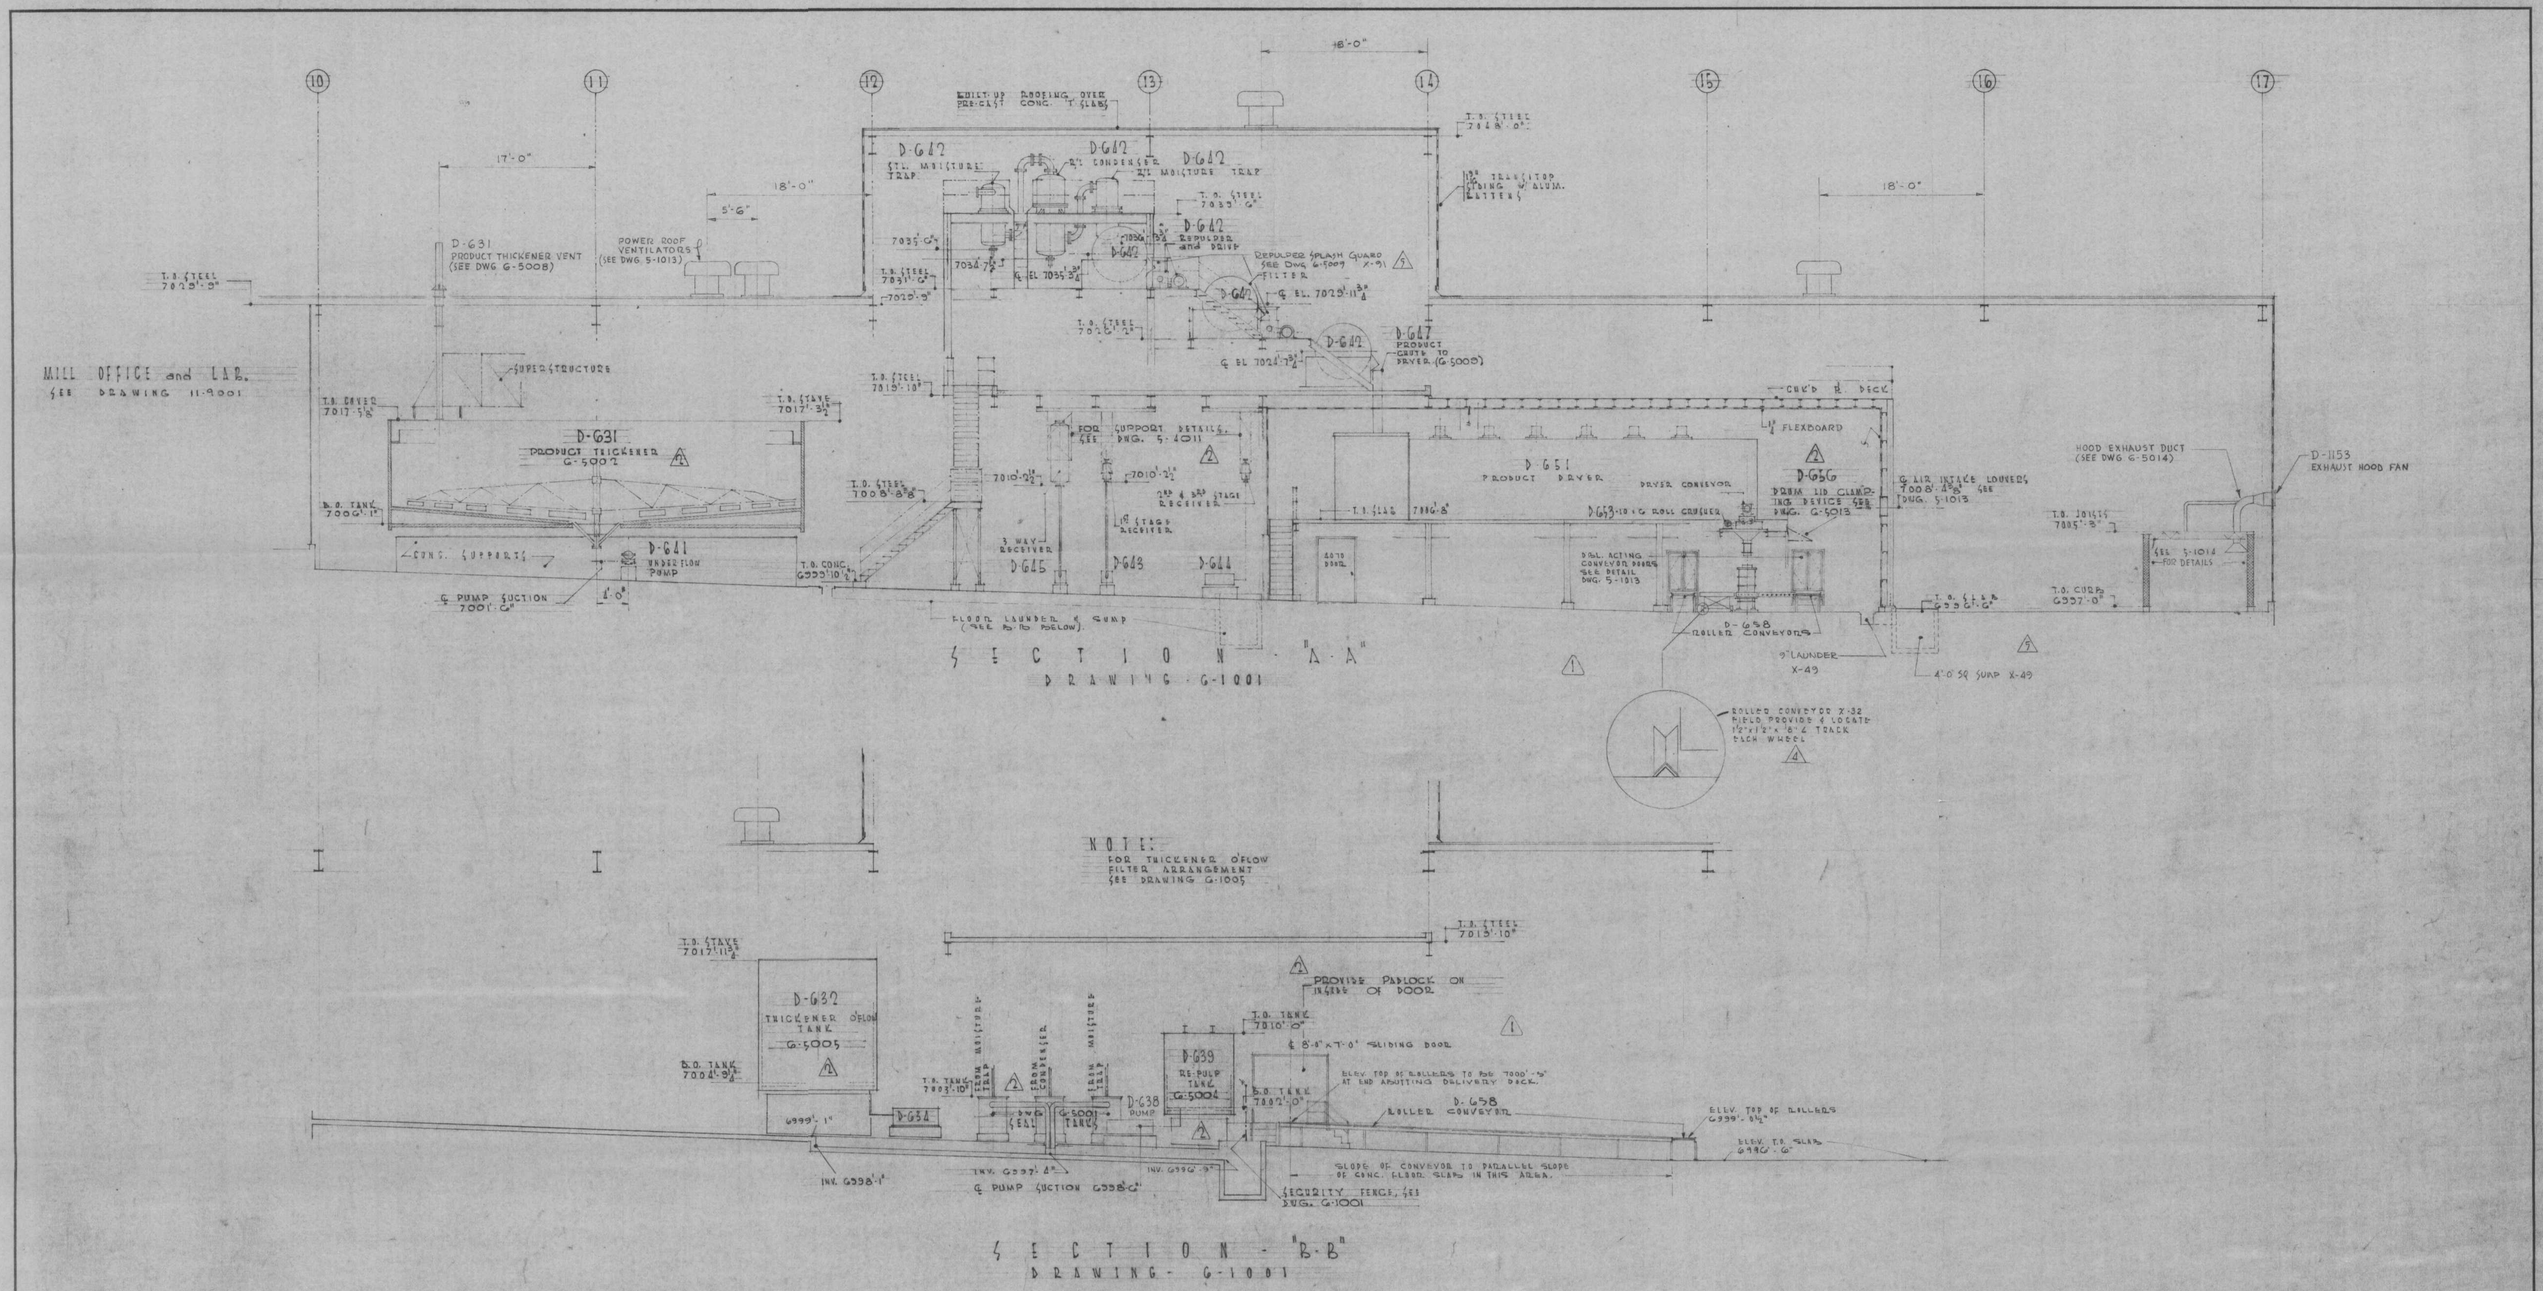

D-11

DRAWING STATUS	
4/25	PRELIMINARY
4/25	FOR APPROVAL
	REFERENCE
5/2	APPROVED FOR CONST.
12/15	REVISED

KERMAC NUCLEAR FUELS CORP.
URANIUM PROCESSING PLANT
GRANTS, NEW MEXICO

PRECIPITATION AND PACKING AREA
GENERAL ARRANGEMENT
SECTIONS

ORDER-B-14500 ACCOUNT-

STEARNS-ROGER — ENGINEERS

DRAWN BY McMICHAEL
DATE 3-24-58
CHECKED JANCEWICZ
DATE 4-23-58

SCALE 1/8" = 1'-0"
DRAWING NUMBER: G-1002 REV. 4

PRINT RECORD

BIDS							
VENDOR	1/16 C						
FIELD	5/2	5/26	6/3	9/4	12/15		
CUSTOMER	4/25	5/2	5/26	6/3	9/4	12/15	

APPROVED

DATE	BY
5/1/58	HRK

REVISIONS

NO.	DATE	BY	
1	5-22-58	SHULL	REVISED FLOOR LAUNDER & SUMP; ADDED DOORS & ROLLER CONVEYOR
2	6-2-58	McM	ADDED EQUIPMENT REFERENCE DRAWING NO'S.
3	9-4-58	CCJ	GENERAL REVISIONS & ADDITIONS
4	12-15-58	J.R.B	ADDED ROLLER CONVEYOR X-32

REVISIONS

NO.	DATE	BY	
5	1-28-59	TFS	ADDED REPULPER SPLASH GUARD, LAUNDER & SUMP X-91 & 49 (FIELD)

REFERENCES

DWG. NO.	TITLE

REFERENCES

DWG. NO.	TITLE
G-1001	PRECIPITATION & PACKING AREA - PLANS