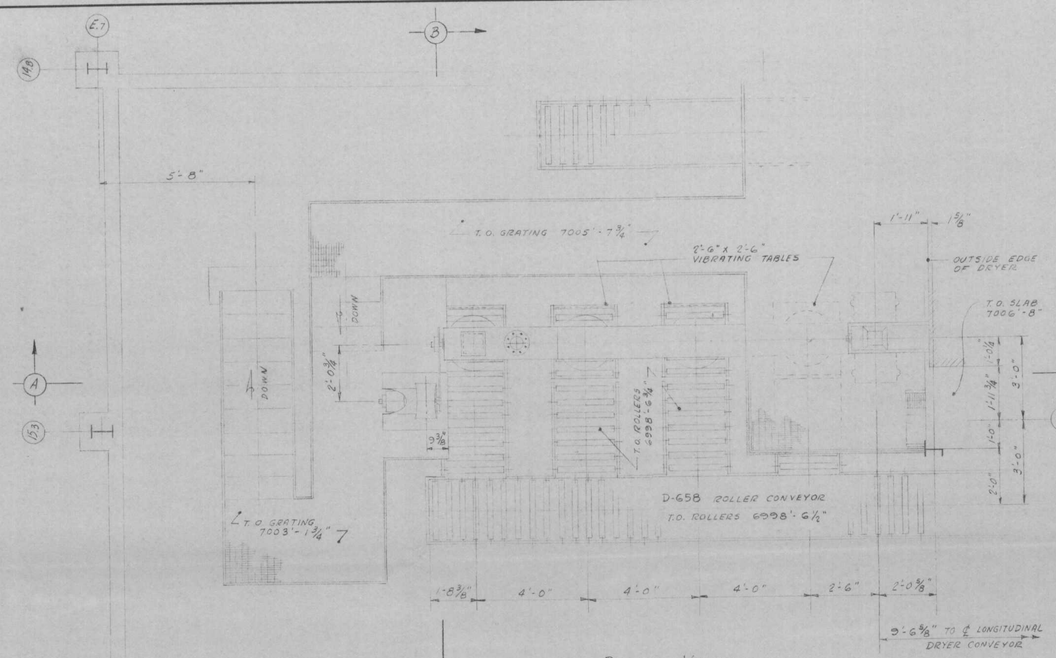

PLAN VIEW
SCALE 3/8" = 1'-0"

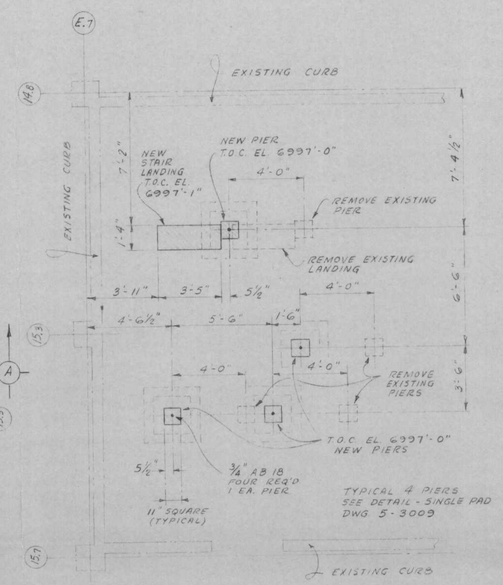

CONCRETE MODIFICATION
SEE DWG. G-3002
SCALE 1/4" = 1'-0"

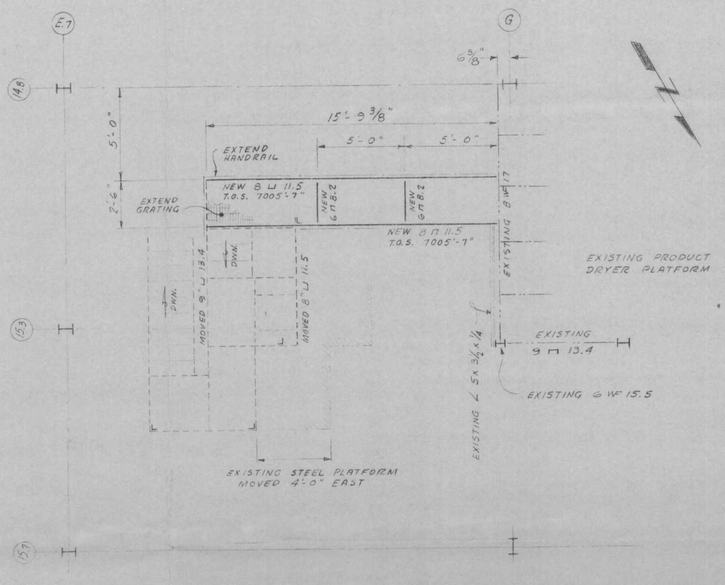

STEEL MODIFICATION
SEE DWG. 5-4021
SCALE 1/4" = 1'-0"

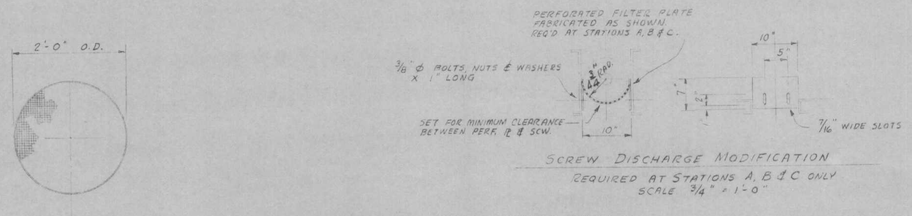

SCREW DISCHARGE MODIFICATION
REQUIRED AT STATIONS A, B & C ONLY
SCALE 3/4" = 1'-0"

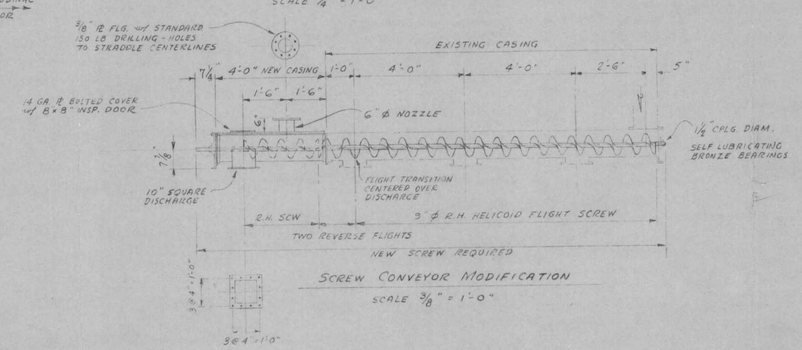

SCREW CONVEYOR MODIFICATION
SCALE 3/8" = 1'-0"

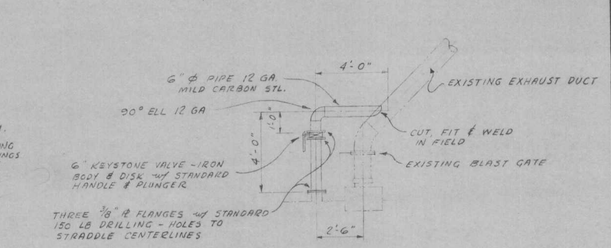

EXHAUST SYSTEM MODIFICATION
SEE DWG. G-5007
SCALE 1/4" = 1'-0"

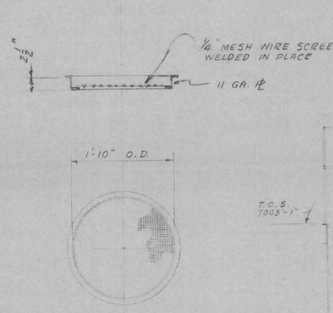

OVERSIZE SCREEN DETAIL
ONE REQ'D. AT STATION "D"
SCALE 3/4" = 1'-0"

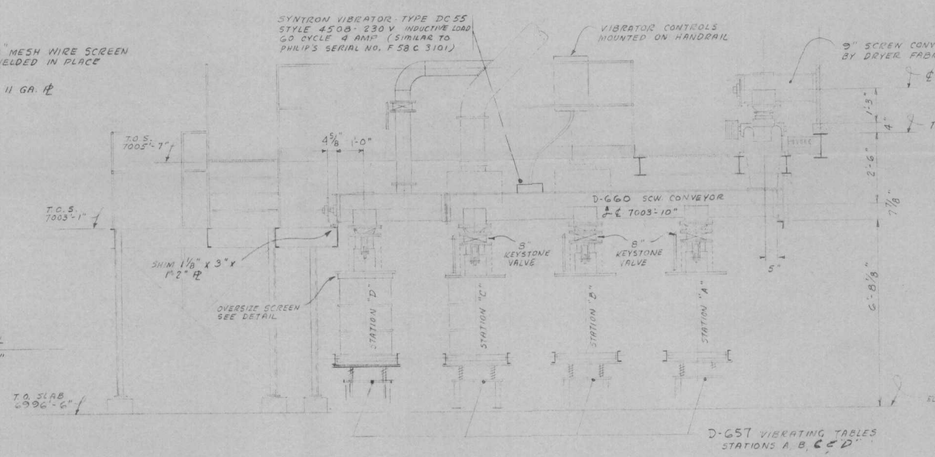

SECTION AT "A-A"
SCALE 3/8" = 1'-0"

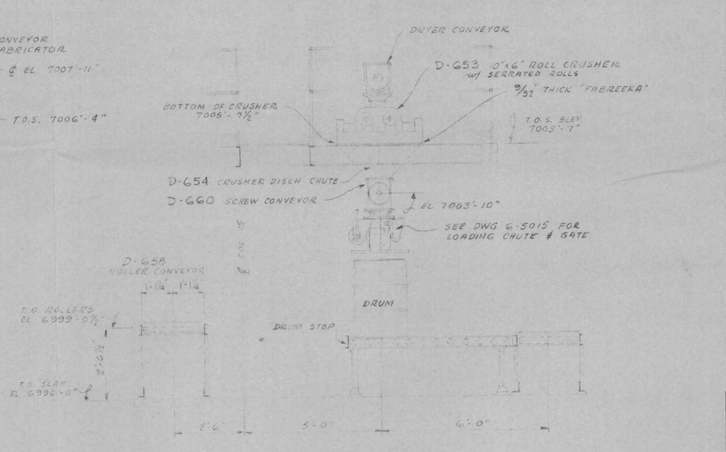

SECTION AT "B-B"
SCALE 3/8" = 1'-0"

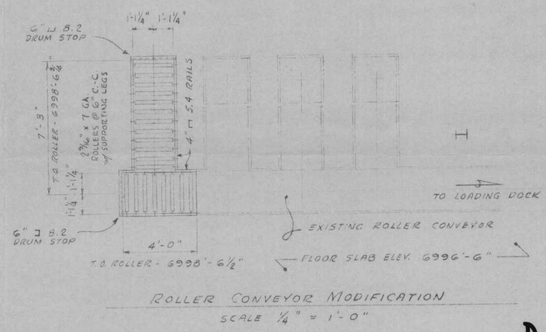

ROLLER CONVEYOR MODIFICATION
SCALE 1/4" = 1'-0"

D-12

NOTE: THIS DRAWING SUPERSEDES DWG. NO. G-1004

DRAWING STATUS	
	PRELIMINARY
	FOR APPROVAL
	REFERENCE
	APPROVED FOR CONST.
	REVISED

PRINT RECORD							
BIDS							
VENDOR							
FIELD							
CUSTOMER							

KERMAC NUCLEAR FUELS CORP.
URANIUM PROCESSING PLANT
GRANTS, NEW MEXICO

PRECIPITATION & PACKING AREA
GENERAL ARRANGEMENT
DRUM PACKING AREA

ORDER - B - 14500 ACCOUNT - X-146
STEARNS-ROGER — ENGINEERS
DRAWN BY JANCEWICZ SCALE AS NOTED
DATE FEBRUARY 4 - 59 DRAWING NUMBER: 6-1007 △ REV.
CHECKED
DATE

REVISIONS			
NO.	DATE	BY	

REVISIONS			
NO.	DATE	BY	

REFERENCES	
DWG. NO.	TITLE

REFERENCES	
DWG. NO.	TITLE
G-1001	PRECIP. & PACKING AREA - PLANS
5-4021	STEEL PLATFORMS
G-3002	CONCRETE
G-5015	PRODUCT DRUM LOADING CHUTE & GATE

APPROVED	
DATE	BY
2/13/59	HPK