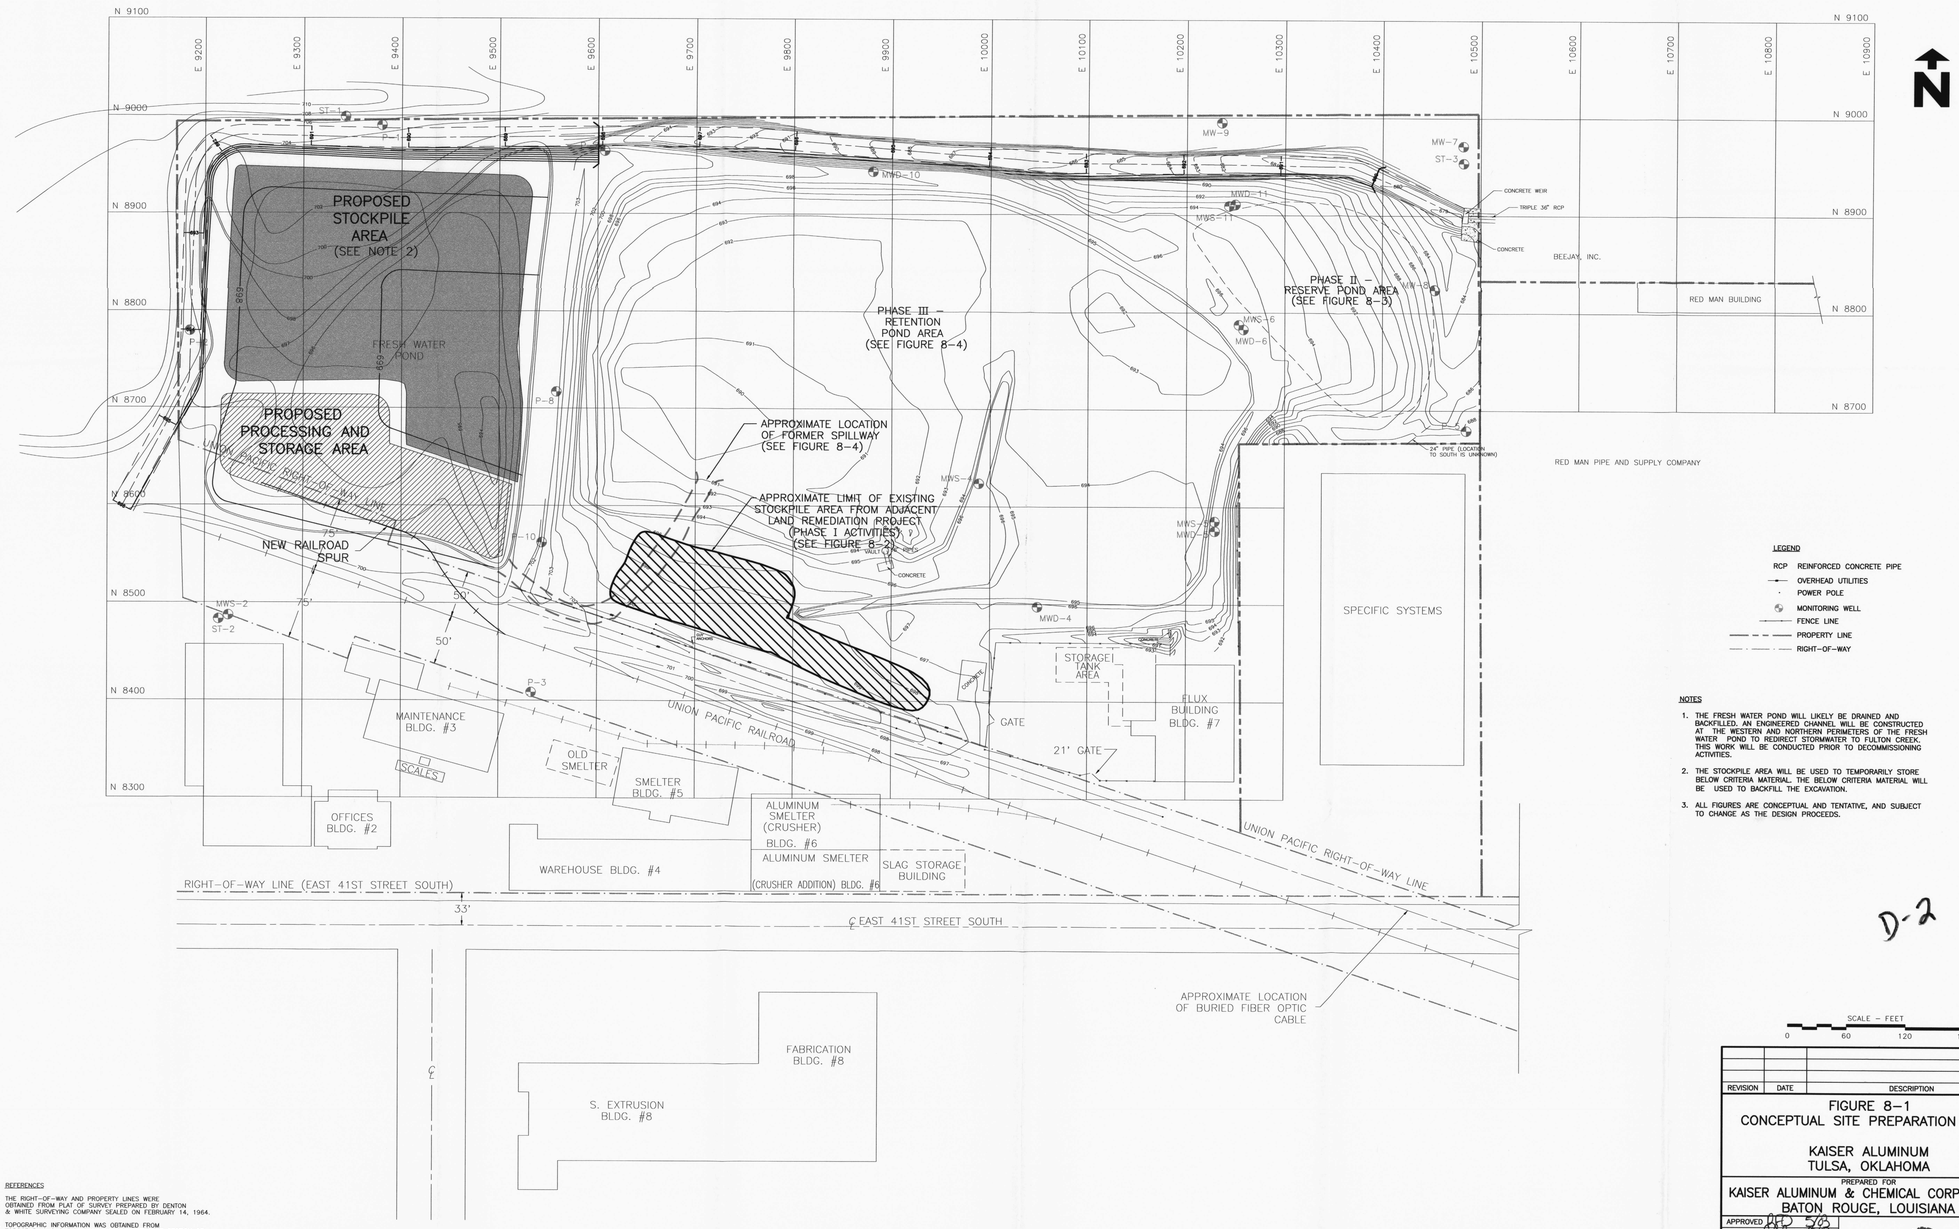

LEGEND

- RCP REINFORCED CONCRETE PIPE
- OVERHEAD UTILITIES
- POWER POLE
- MONITORING WELL
- FENCE LINE
- PROPERTY LINE
- RIGHT-OF-WAY

NOTES

1. THE FRESH WATER POND WILL LIKELY BE DRAINED AND BACKFILLED. AN ENGINEERED CHANNEL WILL BE CONSTRUCTED AT THE WESTERN AND NORTHERN PERIMETERS OF THE FRESH WATER POND TO REDIRECT STORMWATER TO FULTON CREEK. THIS WORK WILL BE CONDUCTED PRIOR TO DECOMMISSIONING ACTIVITIES.
2. THE STOCKPILE AREA WILL BE USED TO TEMPORARILY STORE BELOW CRITERIA MATERIAL. THE BELOW CRITERIA MATERIAL WILL BE USED TO BACKFILL THE EXCAVATION.
3. ALL FIGURES ARE CONCEPTUAL AND TENTATIVE, AND SUBJECT TO CHANGE AS THE DESIGN PROCEEDS.

D-2

SCALE – FEET
0 60 120 180

REFERENCES

1. THE RIGHT-OF-WAY AND PROPERTY LINES WERE OBTAINED FROM PLAT OF SURVEY PREPARED BY DENTON & WHITE SURVEYING COMPANY SEALED ON FEBRUARY 14, 1964.
2. TOPOGRAPHIC INFORMATION WAS OBTAINED FROM TOPOGRAPHIC SURVEY OF PART OF THE SE/4 OF SECTION 23 TOWNSHIP 19 NORTH RANGE 13 EAST, OF THE I.B. & M., TULSA COUNTY, STATE OF OKLAHOMA, ACCORDING TO THE U.S. GOVERNMENT SURVEY THEREOF, AND KNOWN AS 7311 EAST 41st STREET SOUTH. (FILE: NFSK003.DWG REV. A)

REVISION	DATE	DESCRIPTION

FIGURE 8–1
CONCEPTUAL SITE PREPARATION PLAN

KAISER ALUMINUM
TULSA, OKLAHOMA

PREPARED FOR
KAISER ALUMINUM & CHEMICAL CORPORATION
BATON ROUGE, LOUISIANA

APPROVED RHD 5/03
CHECKED CLB 5/03
DRAWN DEB 02/28/01
DRAWING NUMBER
5427A413

Earth Sciences Consultants, Inc.

J:\Projects\5427\5427a413.dwg Tue May 06 16:56:17 2003 1055CM DEB

D-2