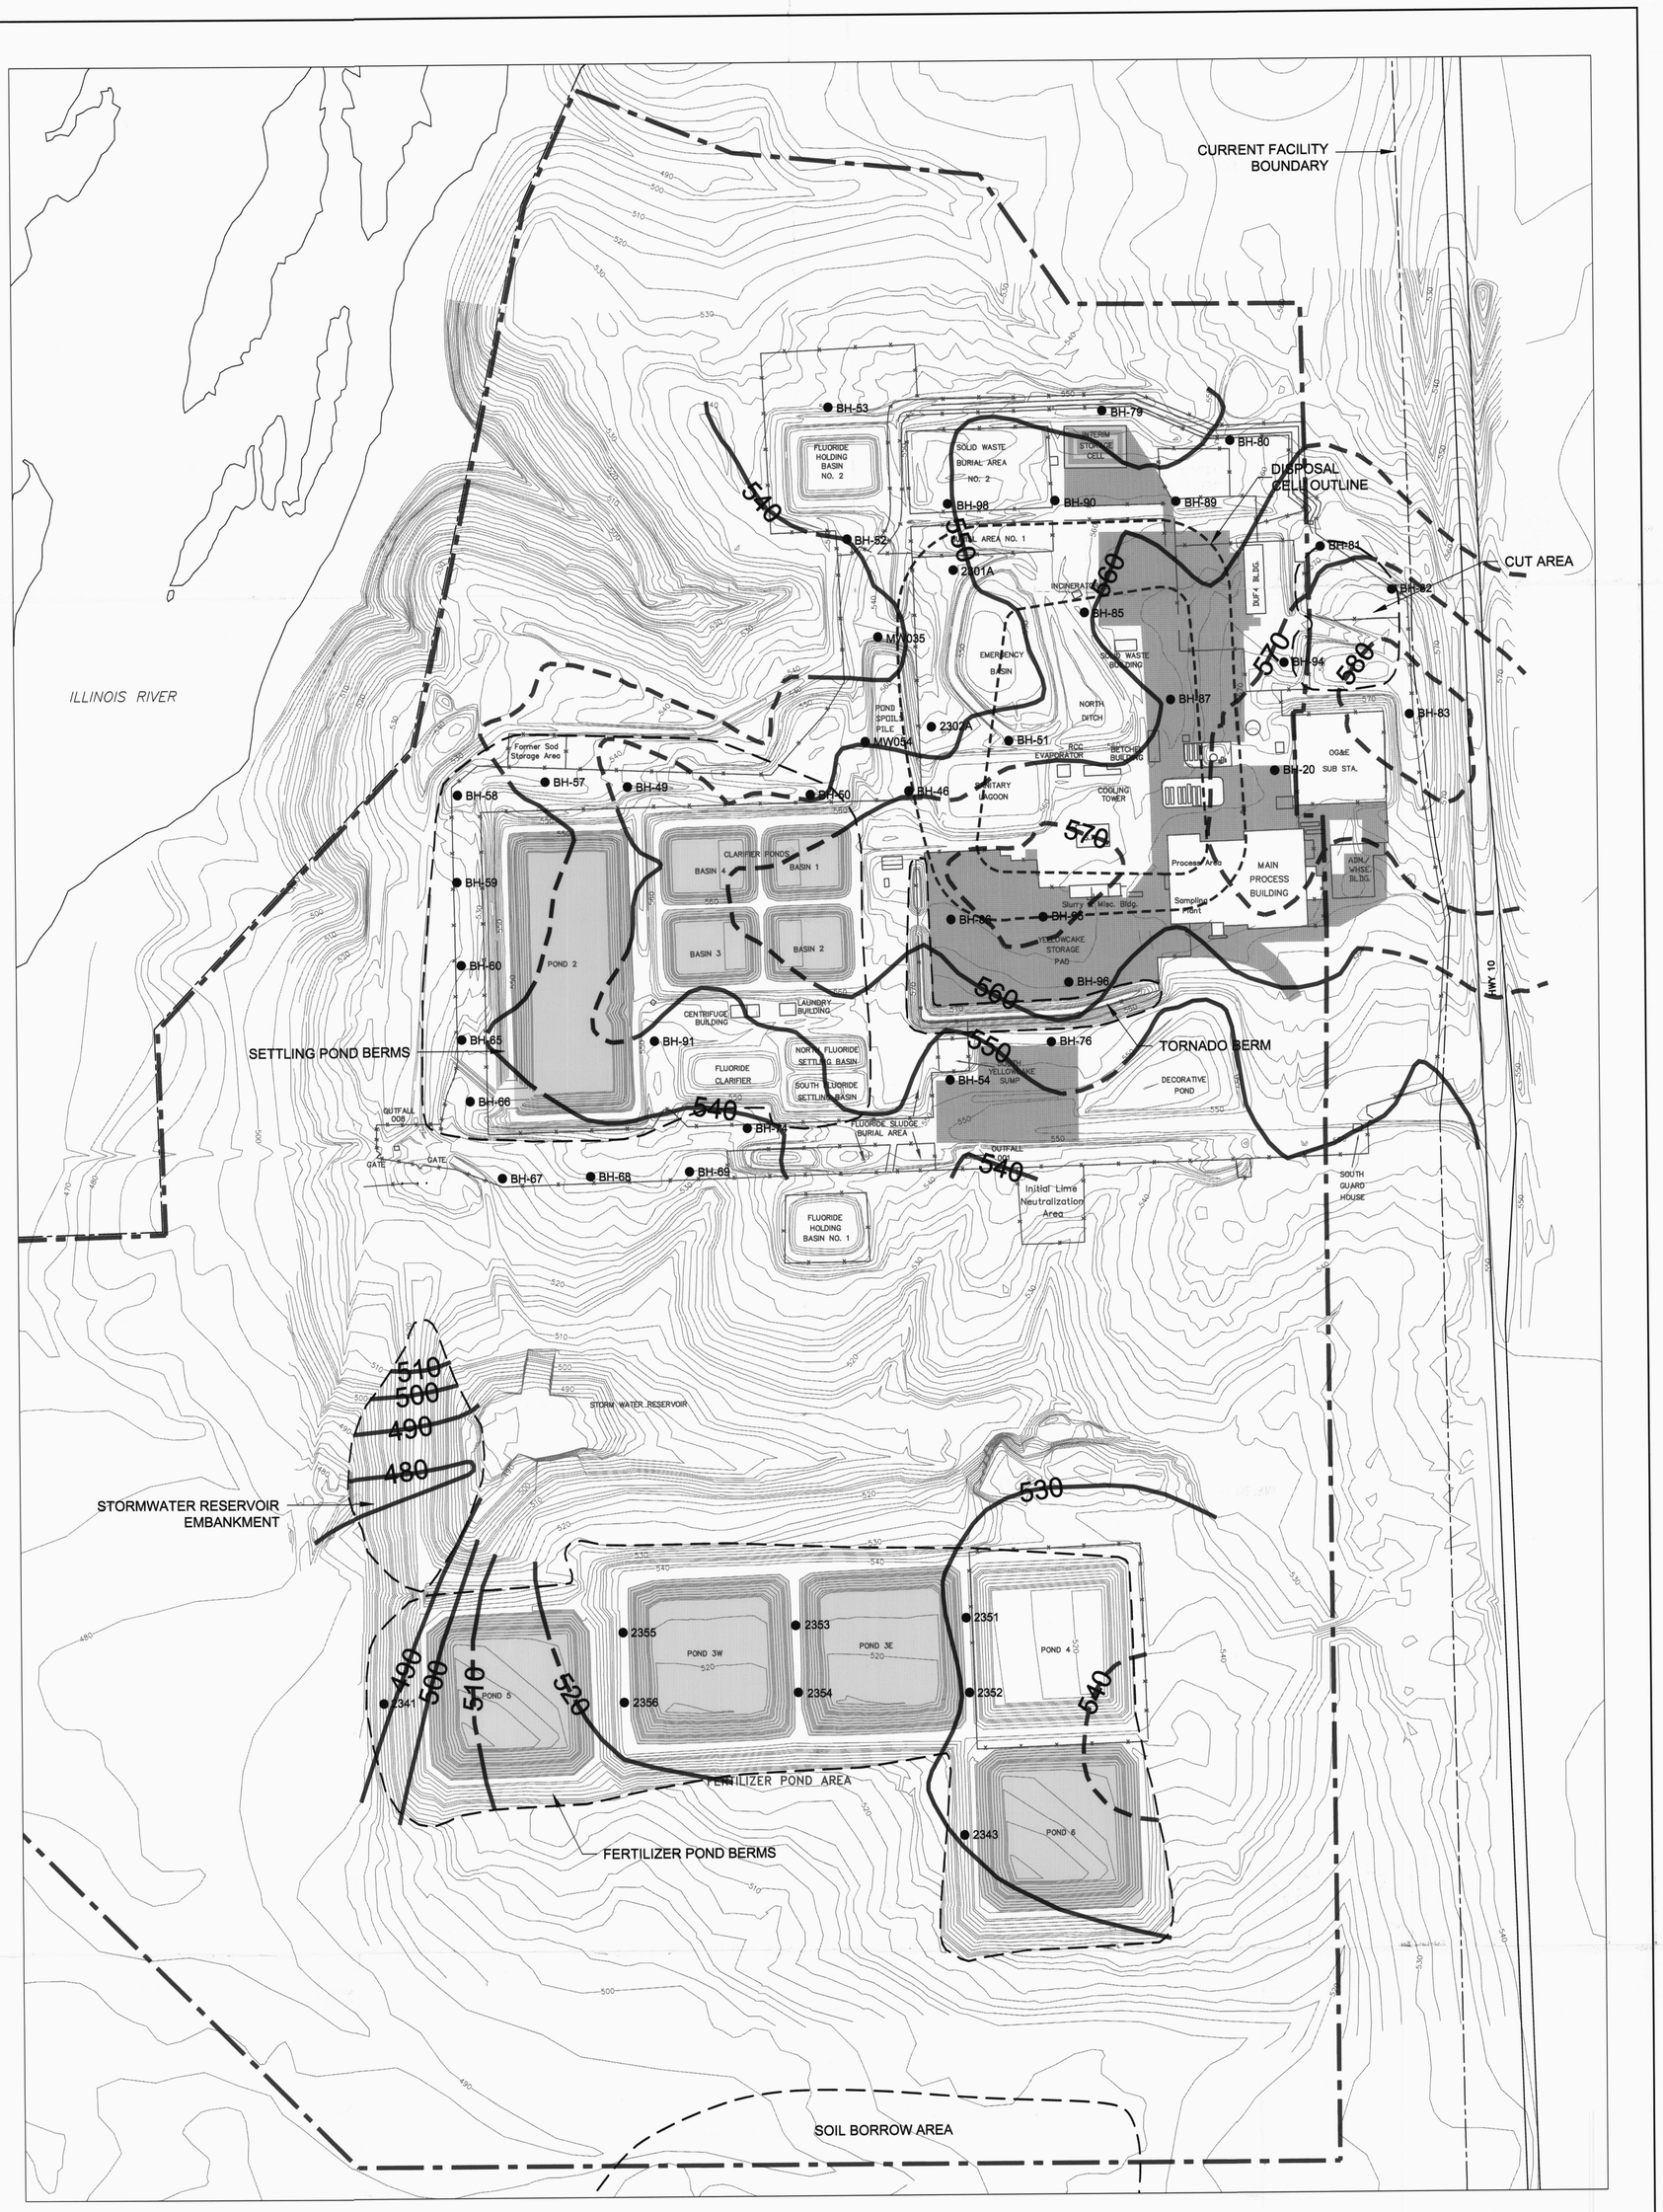

D-4

REVISIONS	No.	DESCRIPTION	BY	CHKD.	APPROVED		DATE
	A	ISSUED FOR PERMITTING	CLS				12/02
	B	UPDATED LINER SYSTEM	CLS				8/03

DESIGNERS	ENGINEERING RECORD	BY	DATE
	PRELIMINARY DESIGN	CLS	10/02

PREPARED BY
consulting scientists and engineers
Fort Collins, CO
970 223-9600

PREPARED FOR
SEQUOYAH FUELS
A GENERAL ATOMICS COMPANY

TITLE
CURRENT SITE LAYOUT WITH ORIGINAL GROUND CONTOURS

PROJECT:	100734	DATE:	AUGUST 2003	DRAWING	REVISION
SCALE:	AS SHOWN	ACAD FILE:	SITE-01-REV-B	4	B

Filename: E:\100734\SITE-01-REV-B.dwg
Date: 08/20/2003
Plotted: 08/20/2003