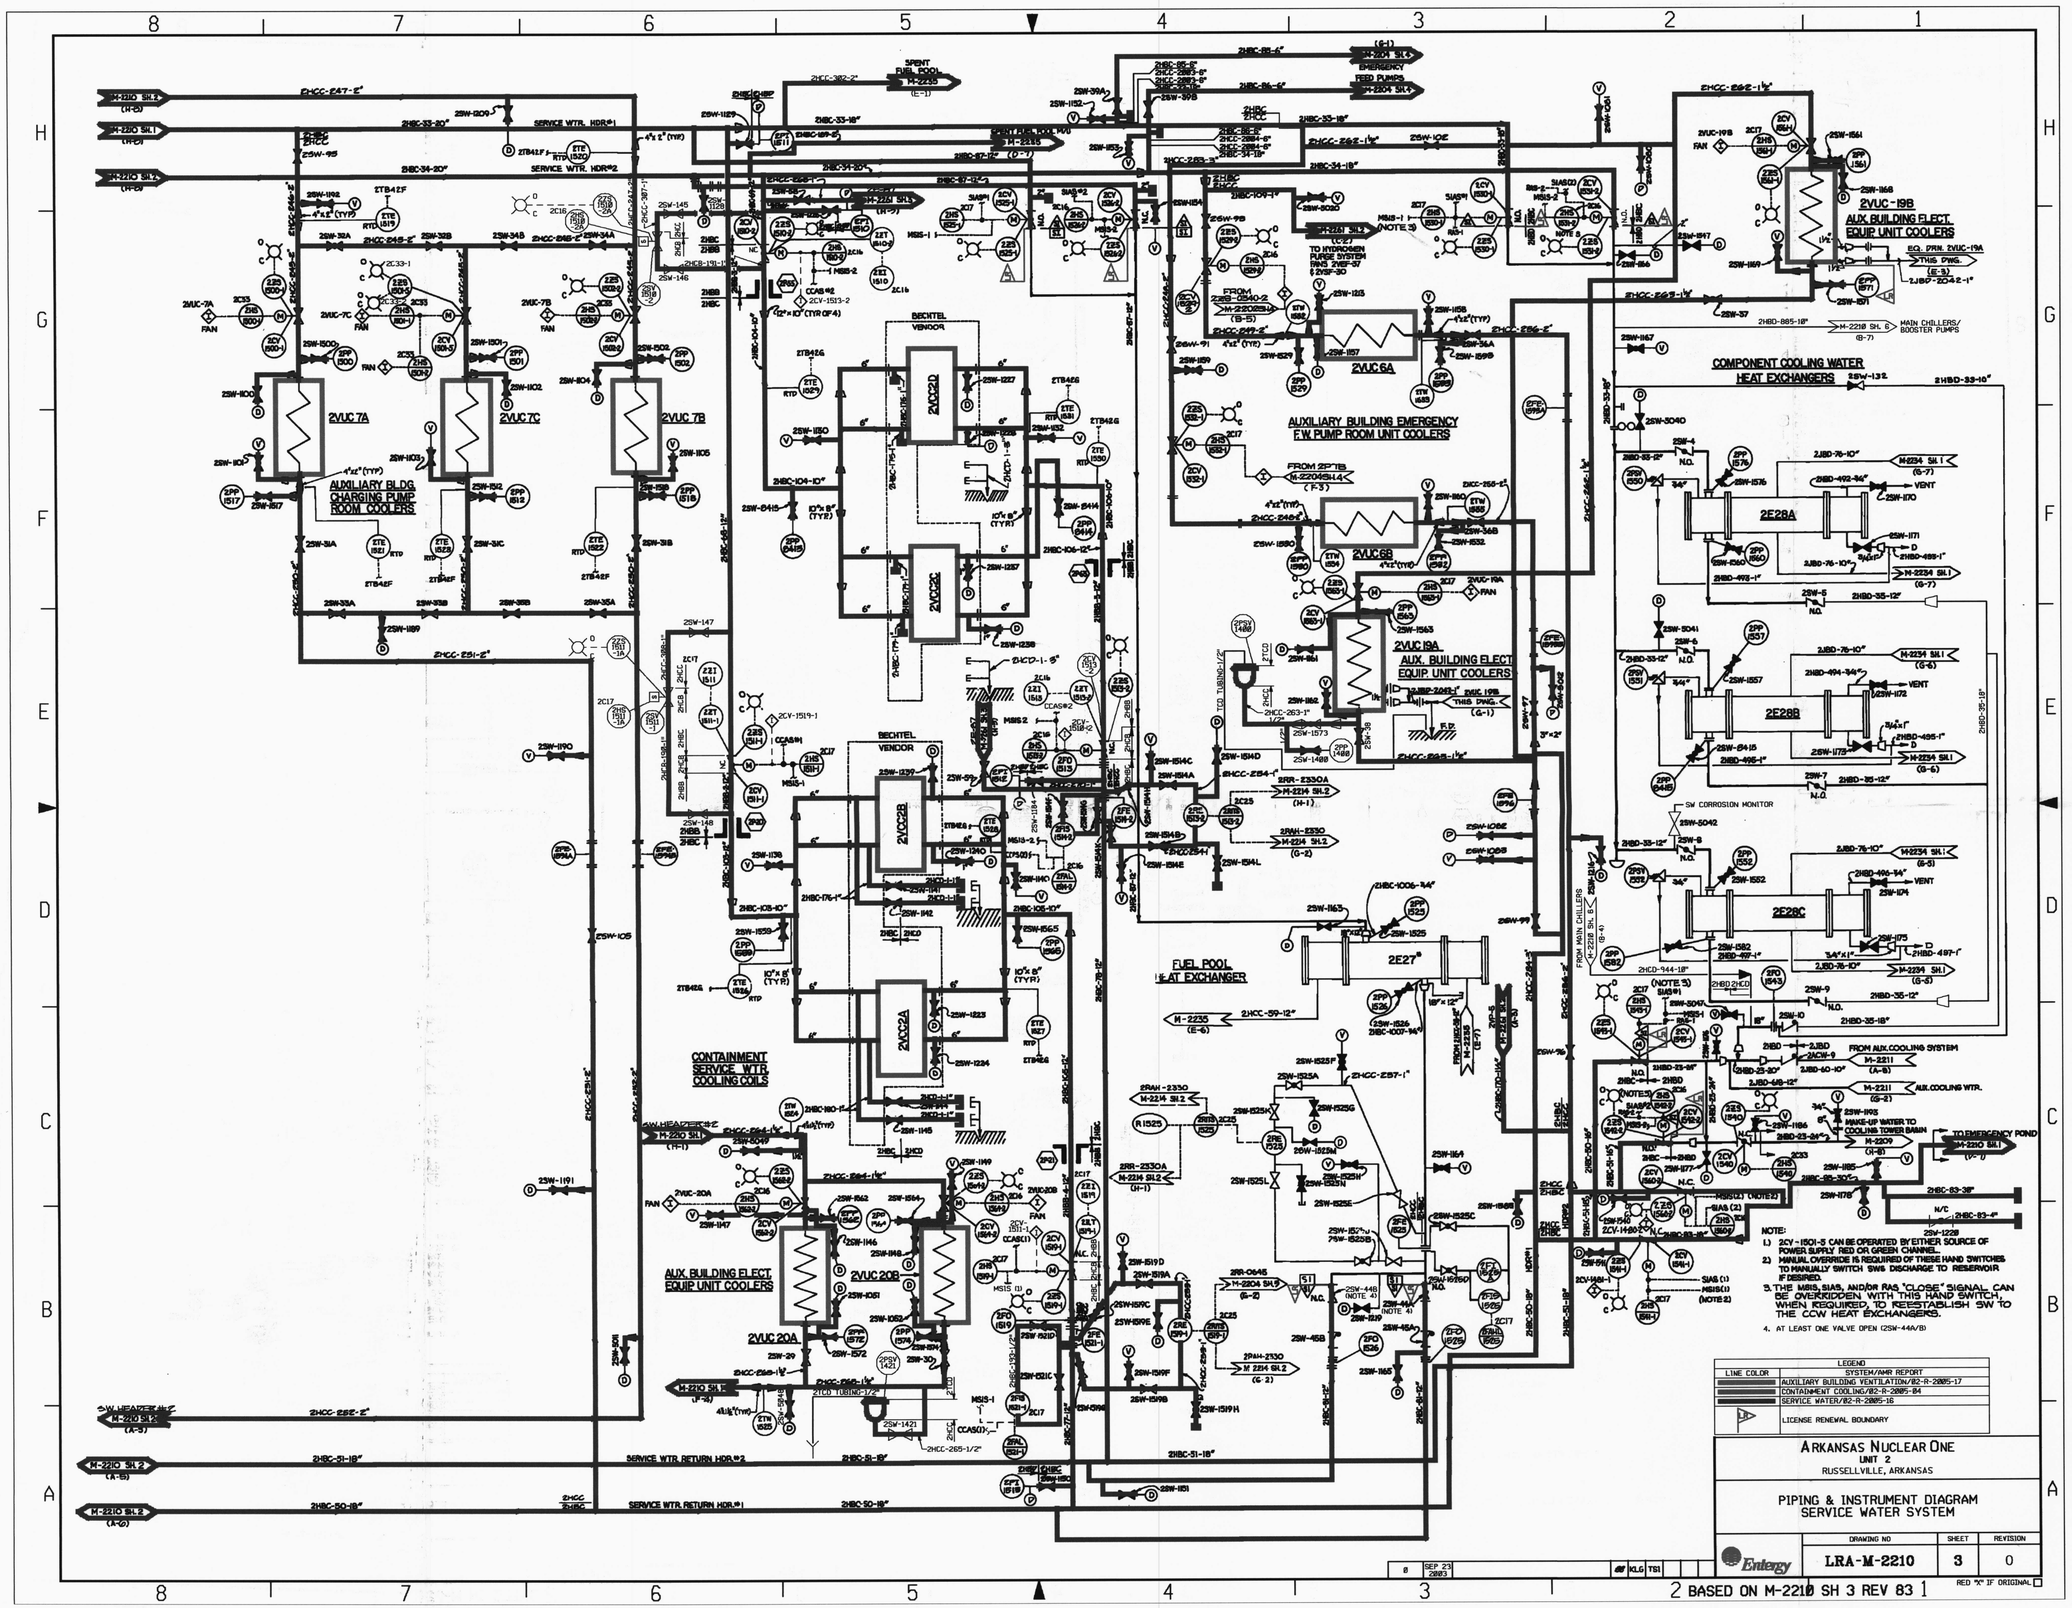

NOTE:
1.) 2CV-1501-5 CAN BE OPERATED BY EITHER SOURCE OF POWER SUPPLY RED OR GREEN CHANNEL.
2.) MANUAL OVERRIDE IS REQUIRED OF THESE HAND SWITCHES TO MANUALLY SWITCH SWS DISCHARGE TO RESERVOIR IF DESIRED.
3. THE MSIS, SIAS, AND/OR RAS "CLOSE" SIGNAL CAN BE OVERRIDDEN WITH THIS HAND SWITCH, WHEN REQUIRED, TO REESTABLISH SW TO THE CCW HEAT EXCHANGERS.
4. AT LEAST ONE VALVE OPEN (2SW-44A/B)

LEGEND	
LINE COLOR	SYSTEM/AMR REPORT
	AUXILIARY BUILDING VENTILATION/02-R-2005-17
	CONTAINMENT COOLING/02-R-2005-04
	SERVICE WATER/02-R-2005-16
	LICENSE RENEWAL BOUNDARY

ARKANSAS NUCLEAR ONE
UNIT 2
RUSSELLVILLE, ARKANSAS

PIPING & INSTRUMENT DIAGRAM
SERVICE WATER SYSTEM

DRAWING NO	SHEET	REVISION
LRA-M-2210	3	0

Entergy

0 SEP 23 2003 KLG TSI

RED "X" IF ORIGINAL

2 BASED ON M-2210 SH 3 REV 83 1

D-15