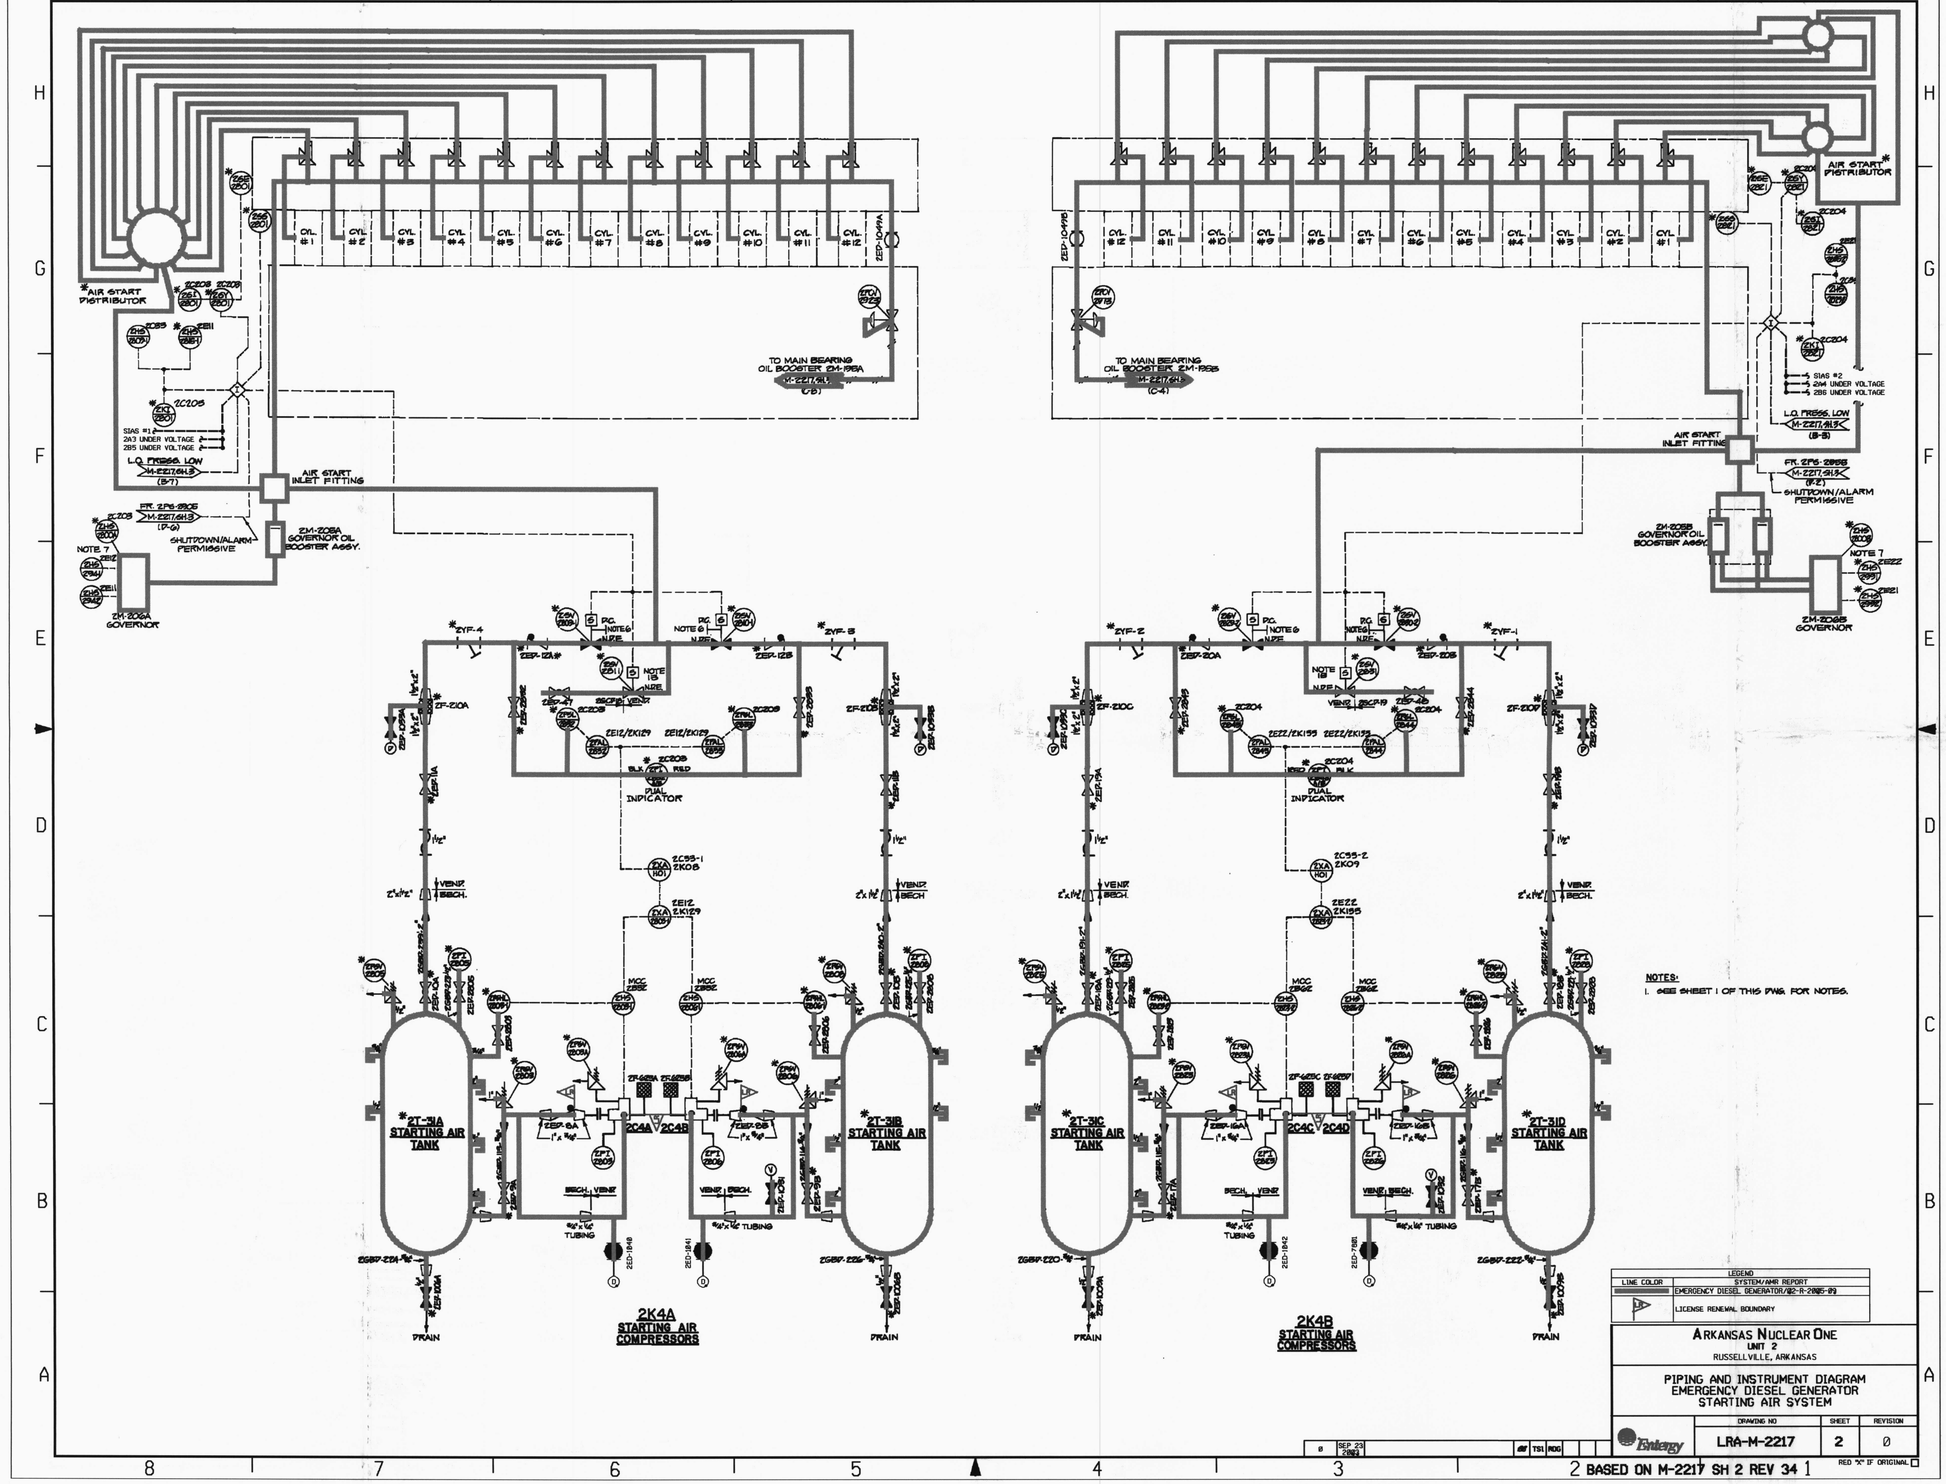

NOTES:
1. SEE SHEET 1 OF THIS PWA FOR NOTES.

LEGEND	
LINE COLOR	SYSTEM/ANII REPORT
	EMERGENCY DIESEL GENERATOR/82-R-2885-89
	LICENSE RENEWAL BOUNDARY

ARKANSAS NUCLEAR ONE
UNIT 2
RUSSELLVILLE, ARKANSAS

PIPING AND INSTRUMENT DIAGRAM
EMERGENCY DIESEL GENERATOR
STARTING AIR SYSTEM

Entergy	DRAWING NO	SHEET	REVISION
	LRA-M-2217	2	0

RED "X" IF ORIGINAL

0	SEP 23 2002	dlf	TS1	ROG	

BASED ON M-2217 SH 2 REV 34

D-21