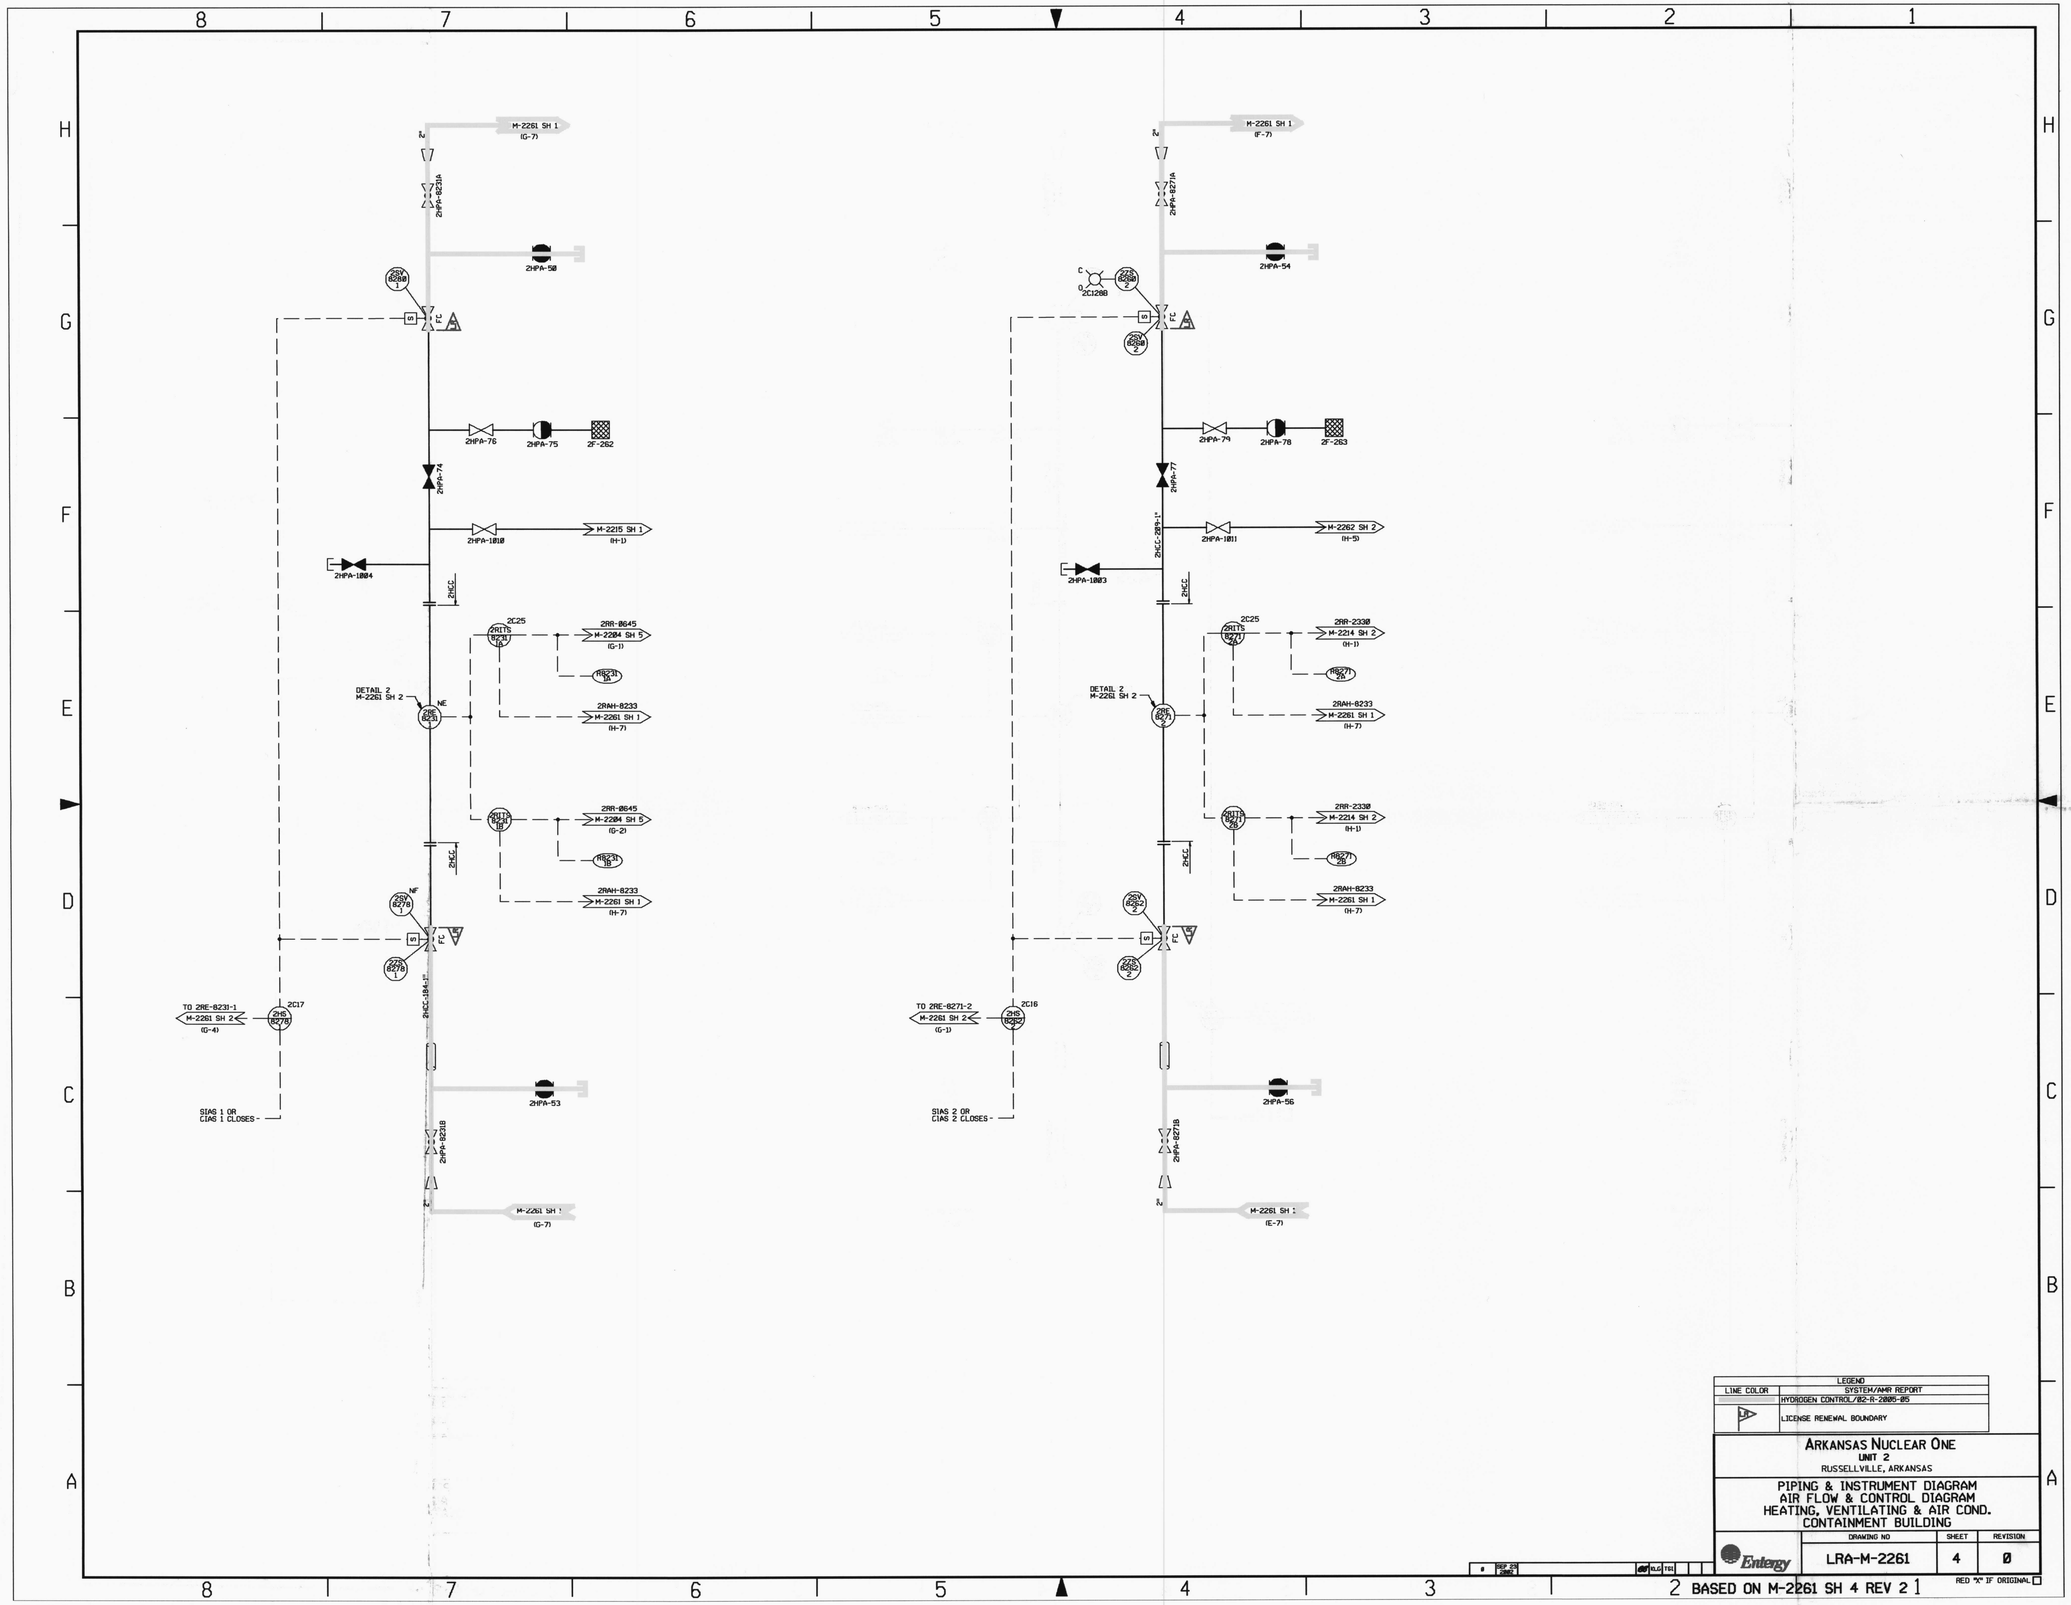

LEGEND	
LINE COLOR	SYSTEM/AMR REPORT
	HYDROGEN CONTROL/B2-R-2005-05
	LICENSE RENEWAL BOUNDARY

ARKANSAS NUCLEAR ONE
UNIT 2
RUSSELLVILLE, ARKANSAS

PIPING & INSTRUMENT DIAGRAM
AIR FLOW & CONTROL DIAGRAM
HEATING, VENTILATING & AIR COND.
CONTAINMENT BUILDING

Entergy

DRAWING NO	SHEET	REVISION
LRA-M-2261	4	0

RED "X" IF ORIGINAL

BASED ON M-2261 SH 4 REV 2

D-59