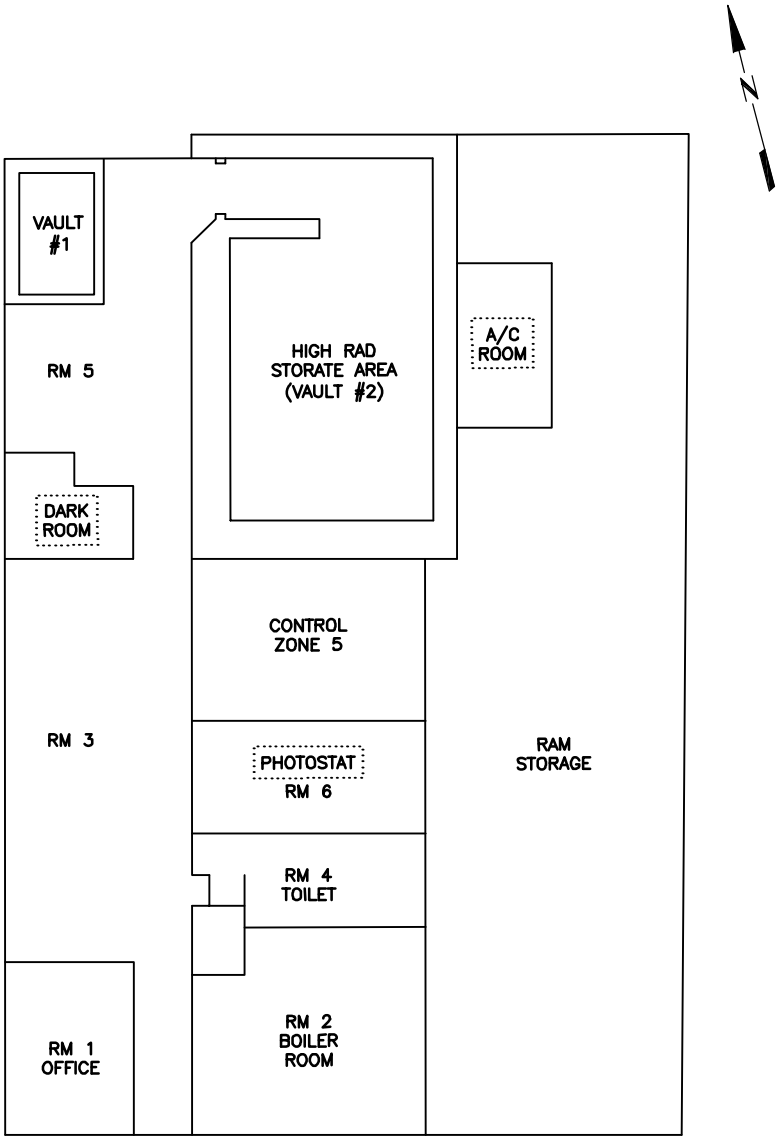

BUILDING 1

..... INDICATES PREVIOUS USE

NOT TO SCALE

FIGURE 4-1
BUILDING 1
DECOMMISSIONING PLAN
CE WINDSOR SITE
WINDSOR, CONNECTICUT

MACTEC Constructors, Inc.
A MACTEC Company

P:\CAD\Data2\51402\Decom Plan\51402F02C18A.dwg Thu, 21 Nov 2002 - 9:32am JPHanley

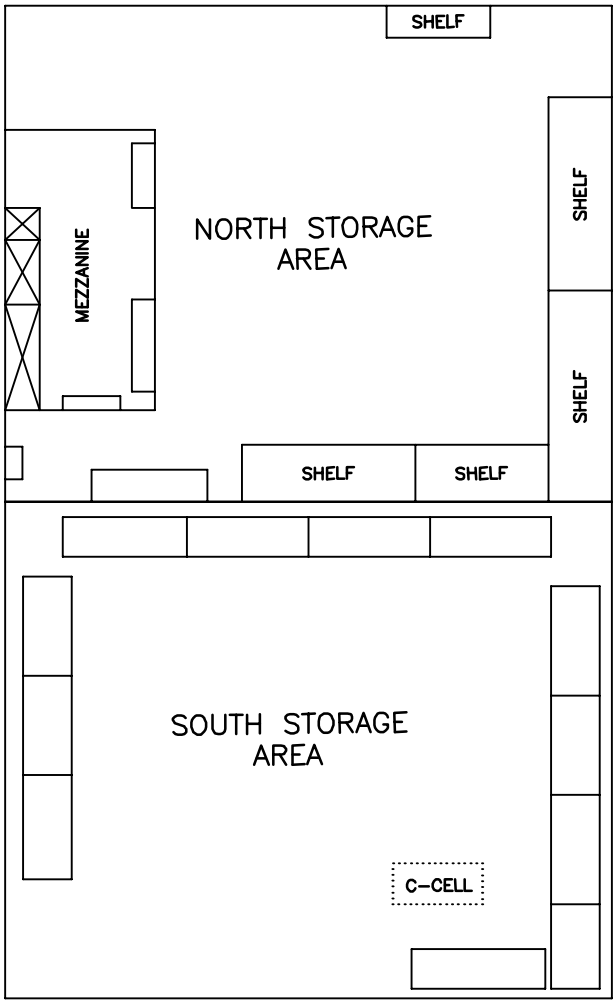

BUILDING 1A

LEGEND

..... INDICATES PREVIOUS USE

NOT TO SCALE

FIGURE 4-2
BUILDING 1A
DECOMMISSIONING PLAN
CE WINDSOR SITE
WINDSOR, CONNECTICUT

MACTEC Constructors, Inc.
A MACTEC Company

P:\CAD\Data2\51402\Decom Plan\51402F02C19A.dwg Thu, 21 Nov 2002 - 9:34am JPHanley

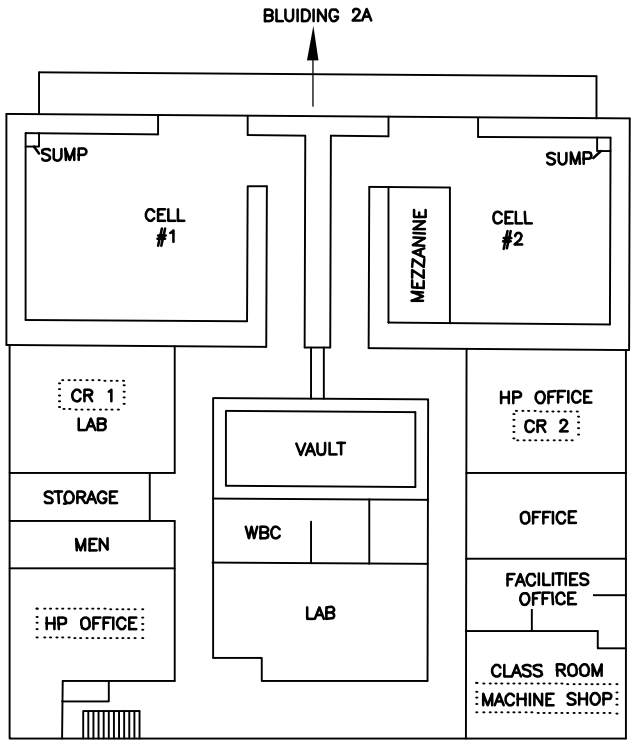

BUILDING 2
(FIRST FLOOR PLAN)

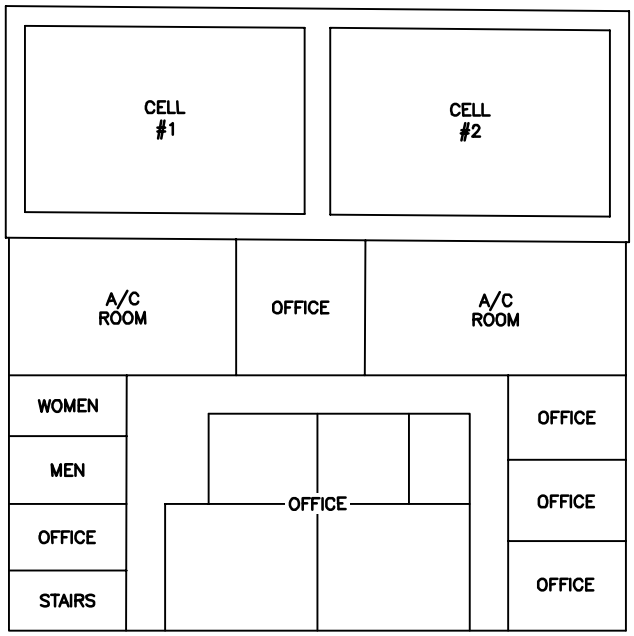

BUILDING 2
(SECOND FLOOR PLAN)

LEGEND

.....	INDICATES PREVIOUS USE
CR	CONTROL ROOM
HP	HEALTH PHYSICS
A/C	AIR CONDITIONING
WBC	WHOLE BODY COUNT ROOM

NOT TO SCALE

FIGURE 4-3
BUILDING 2
DECOMMISSIONING PLAN
CE WINDSOR SITE
WINDSOR, CONNECTICUT

MACTEC Constructors, Inc.
A MACTEC Company

P:\CAD\Data2\51402\Decom Plan\51402F02C20A.dwg Thu, 21 Nov 2002 - 9:35am JPHanley

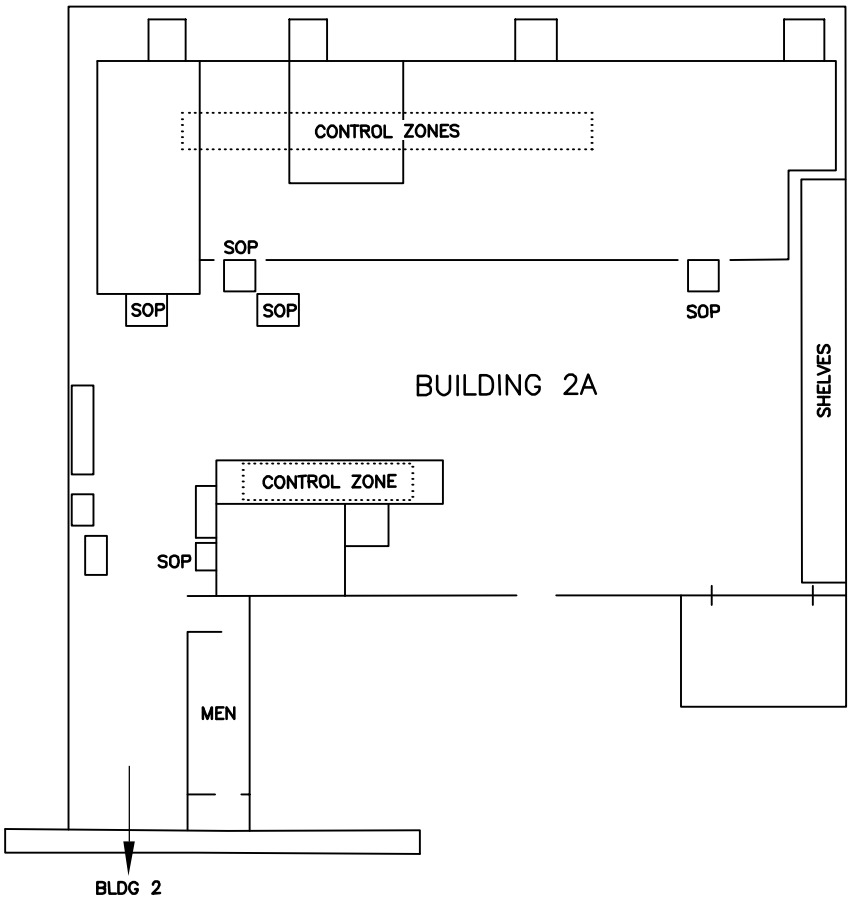

LEGEND

SOP STEP OFF PAD

..... INDICATES PREVIOUS USE

NOT TO SCALE

FIGURE 4-4
BUILDING 2A
DECOMMISSIONING PLAN
CE WINDSOR SITE
WINDSOR, CONNECTICUT

MACTEC Constructors, Inc.
A MACTEC Company

P:\CAD\Data2\51402\Decom Plan\51402F02C11A.dwg Thu, 21 Nov 2002 - 9:36am JPHanley

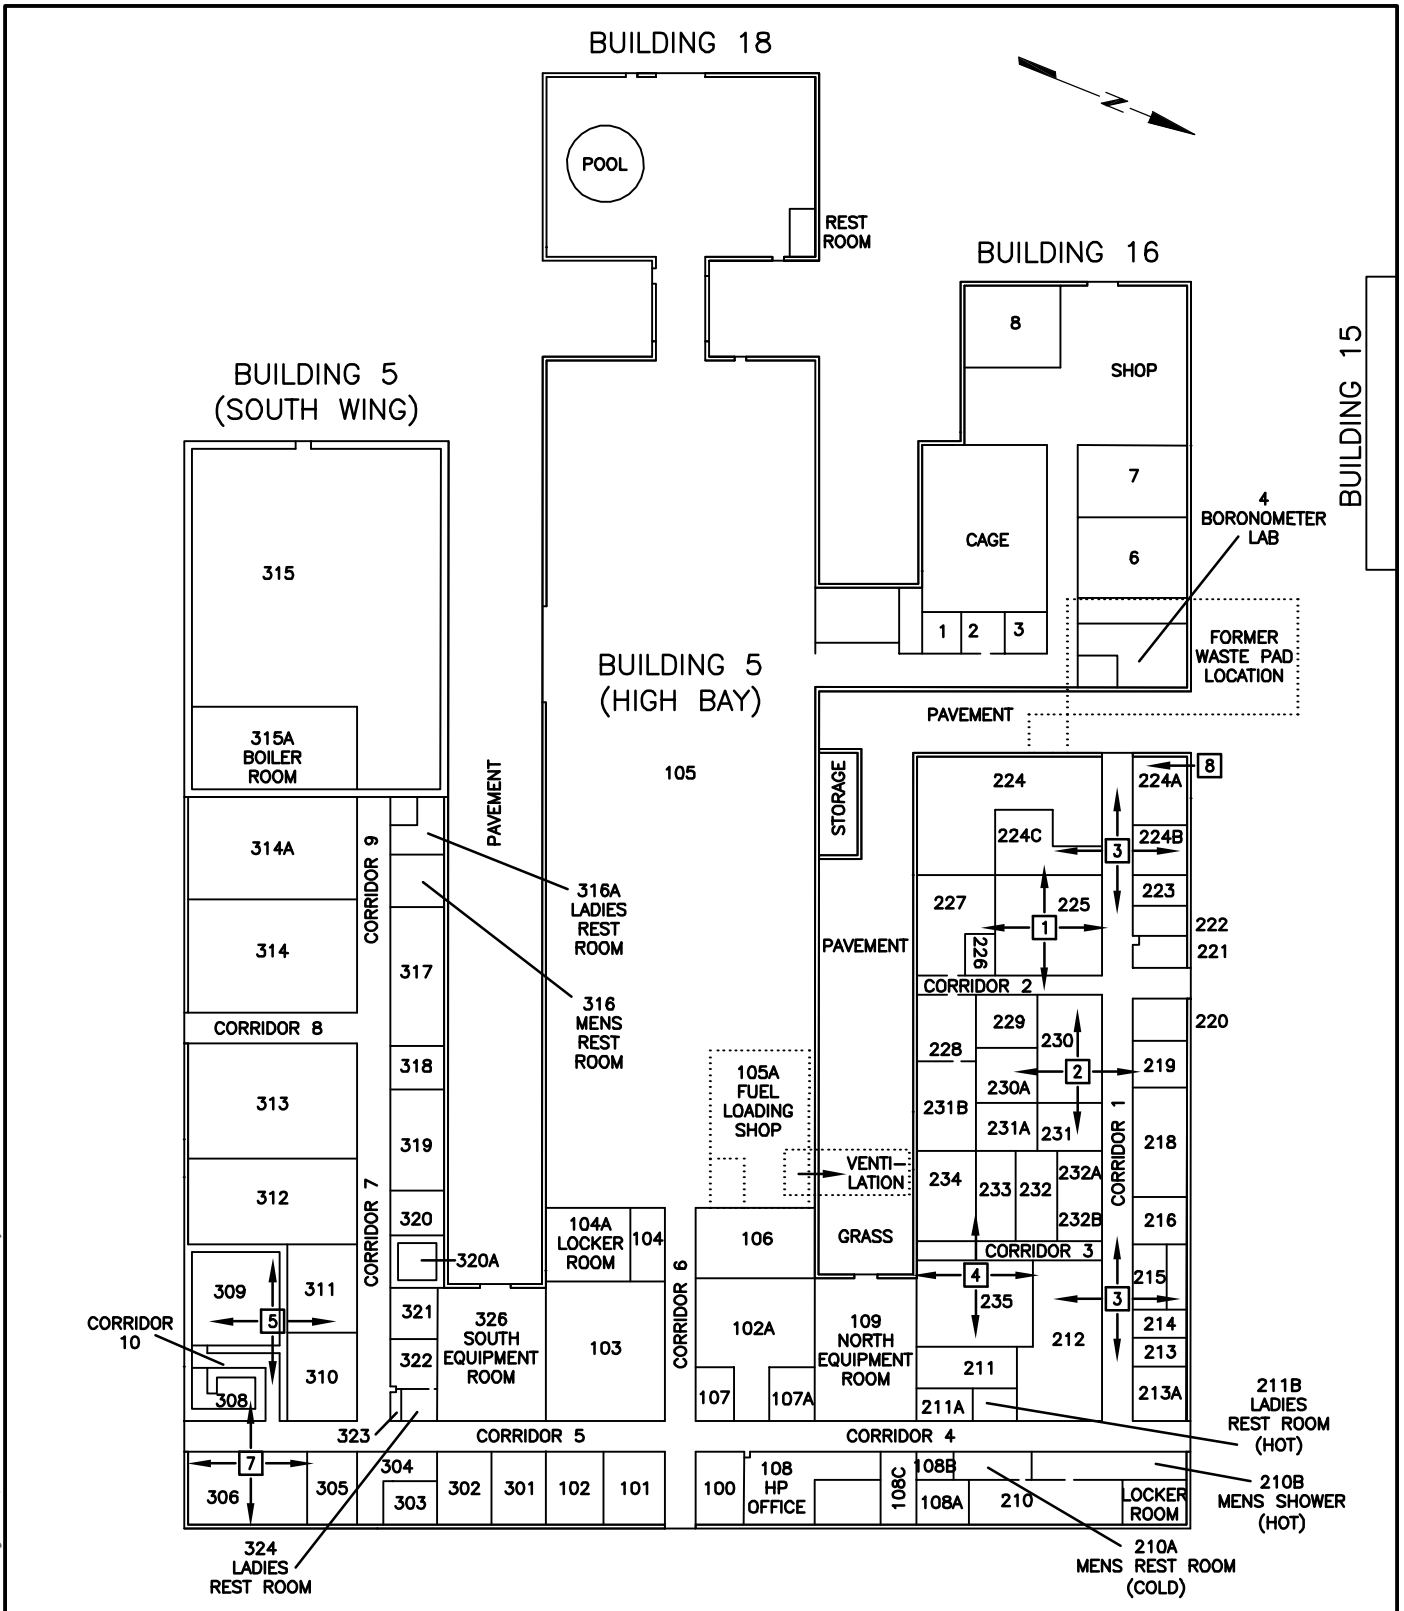

FIGURE 4-5
BUILDING 5 COMPLEX
DECOMMISSIONING PLAN
CE WINDSOR SITE
WINDSOR, CONNECTICUT

MACTEC Constructors, Inc.
A MACTEC Company

P:\CAD\Data2\51402\Decom Plan\51402F02C21A.dwg Thu, 21 Nov 2002 – 9:37am JPHanley

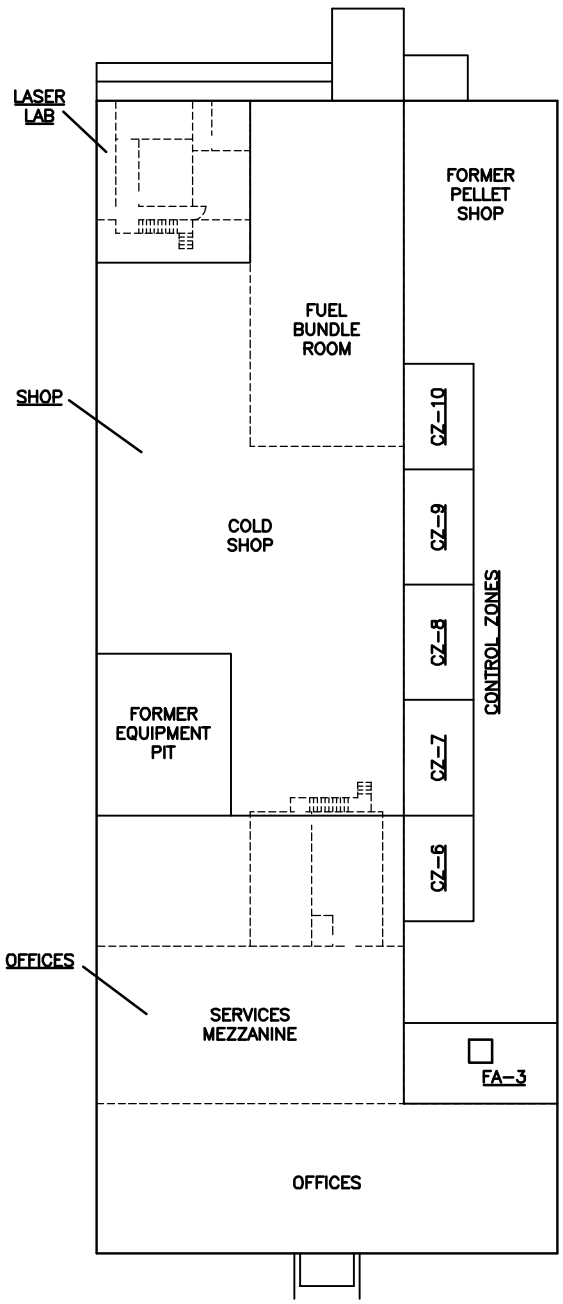

NOT TO SCALE

FIGURE 4-6
BUILDING 17
DECOMMISSIONING PLAN
CE WINDSOR SITE
WINDSOR, CONNECTICUT

MACTEC Constructors, Inc.
A MACTEC Company

P:\CAD\Data2\51402\Decom Plan\51402F02C12A.dwg Thu, 21 Nov 2002 - 9:38am JPHanley

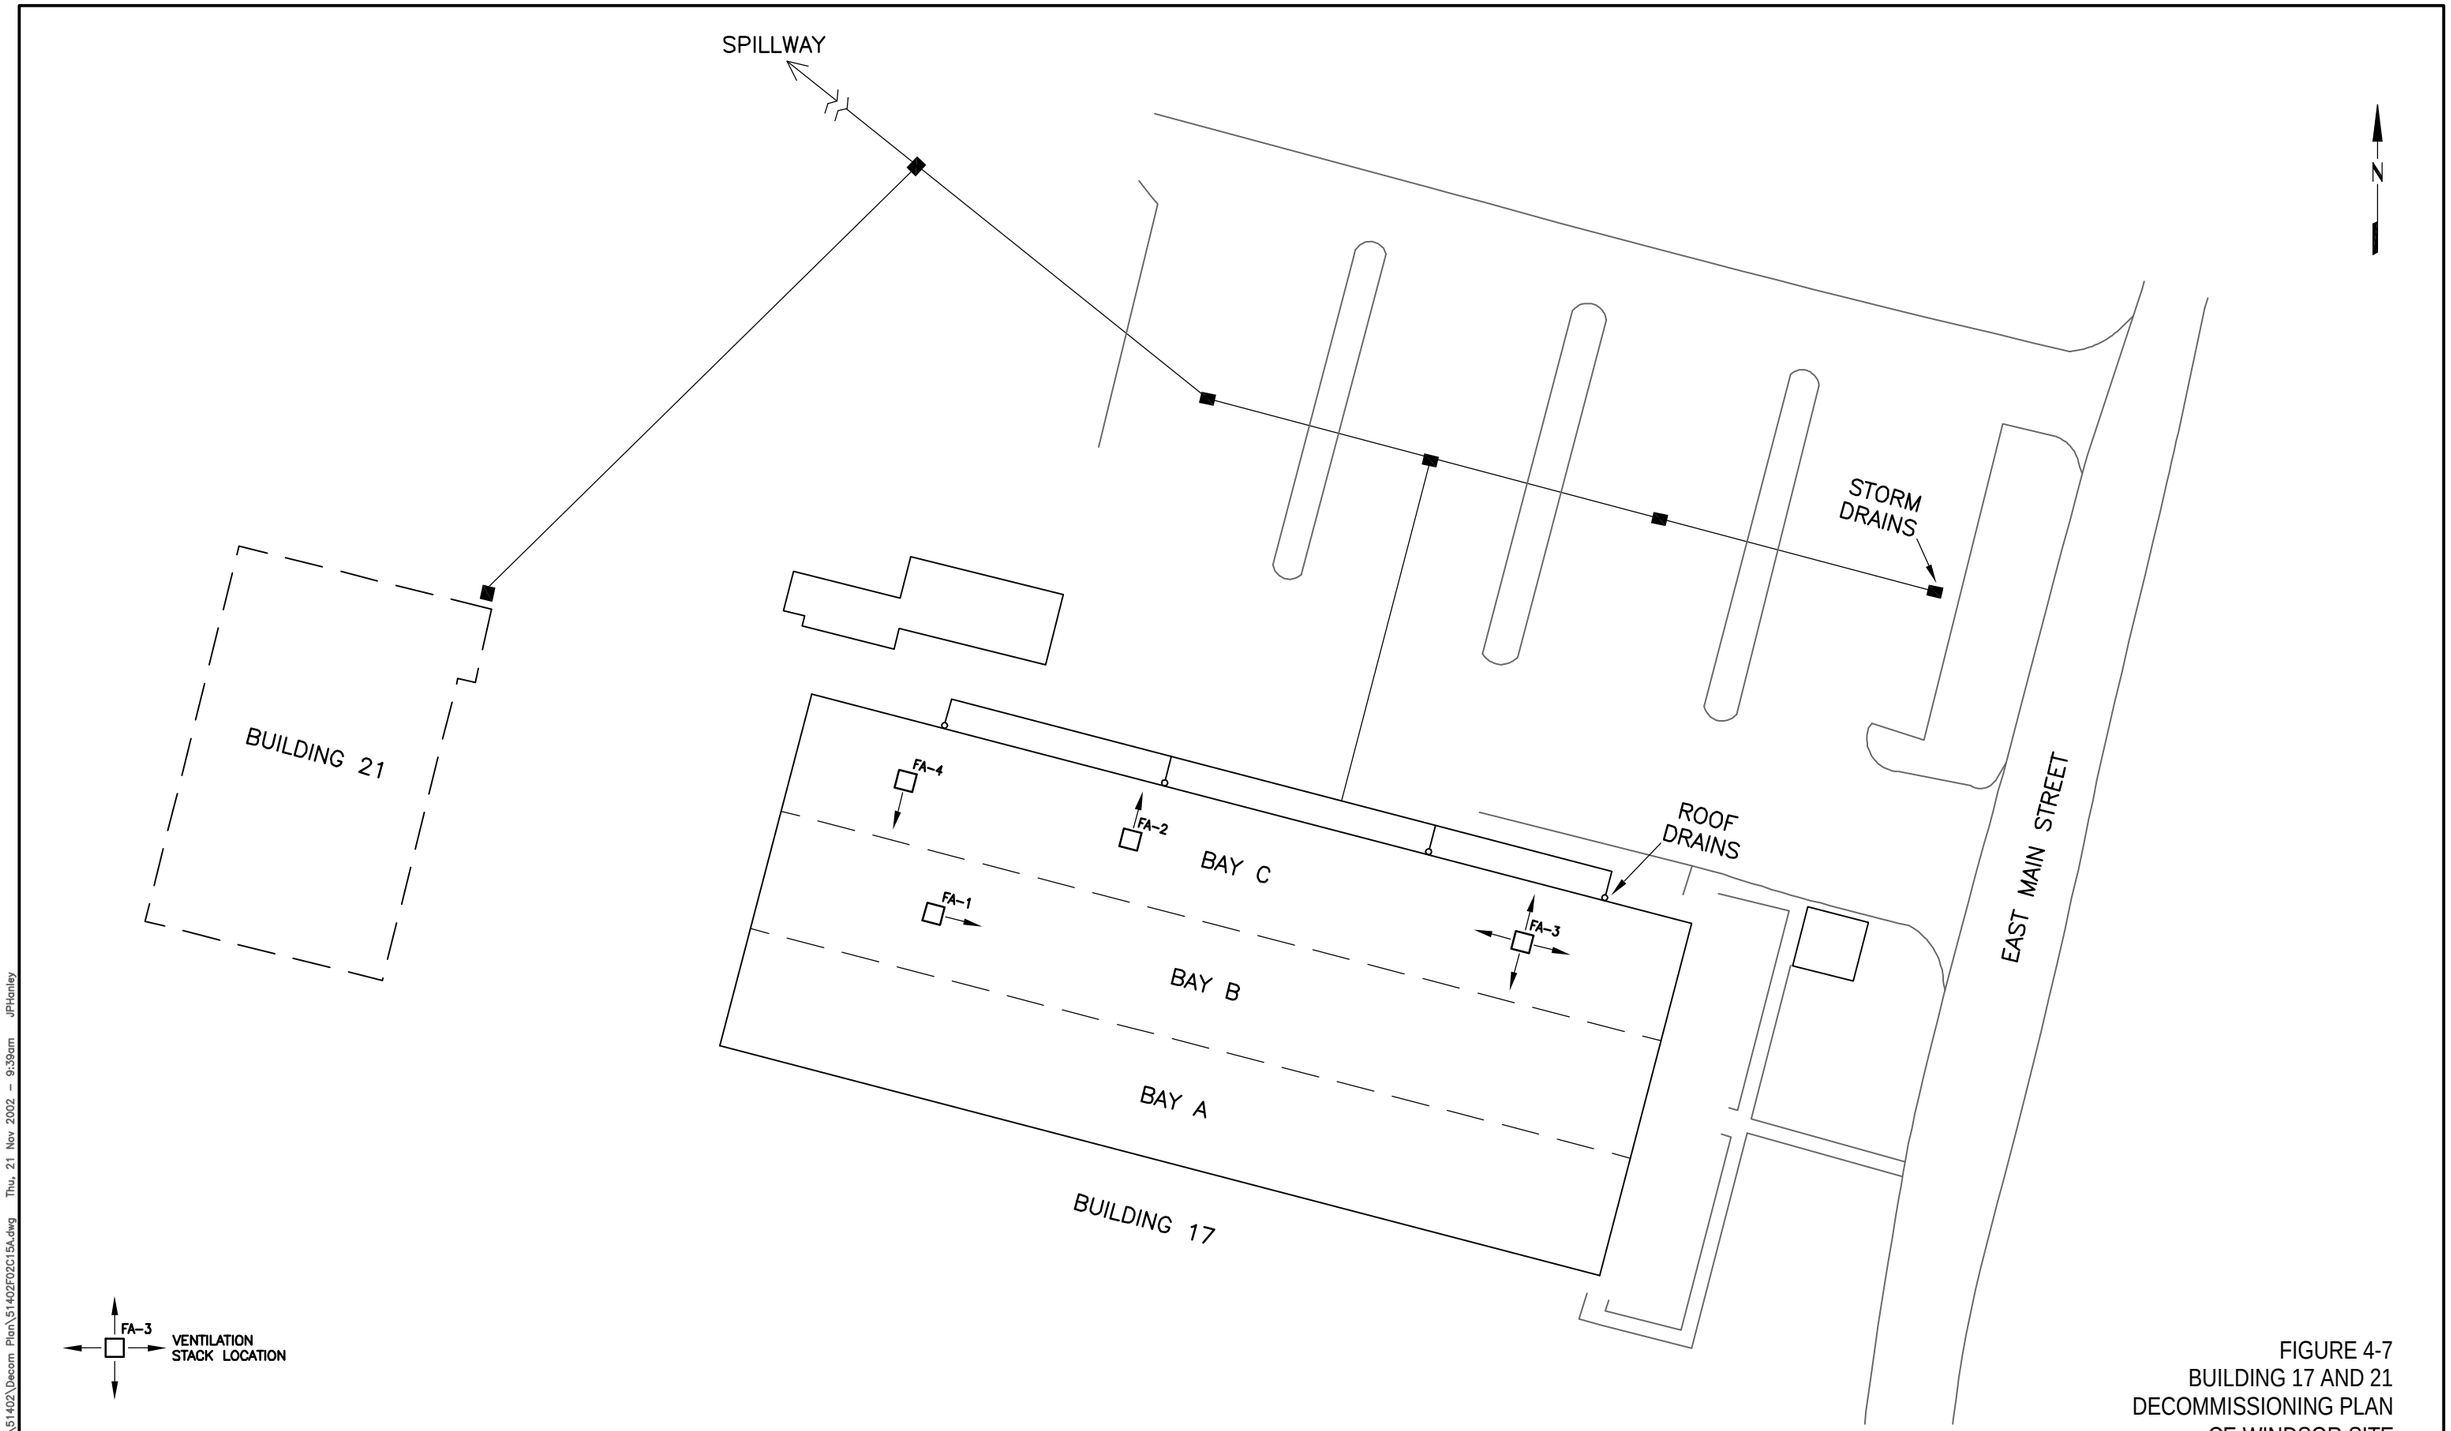

NOT TO SCALE

FIGURE 4-7
BUILDING 17 AND 21
DECOMMISSIONING PLAN
CE WINDSOR SITE
WINDSOR, CONNECTICUT

MACTEC Constructors, Inc.
A MACTEC Company

P:\CAD\Data2\51402\Decom Plan\51402F02C15A.dwg Thu, 21 Nov 2002 - 9:39am JPHanley

N

FARMINGTON RIVER

SITE BROOK

APPROXIMATE LOCATION OF INDUSTRIAL WASTE OUTFALLS

pH ADJUSTMENT TANKS

FORMER WASTE WATER TREATMENT FACILITY

FORMER LEACH FIELD

LEACH FIELD

GOODWIN POND

HUCKLEBERRY RD.

FORMER S1C

HW

SMALL POND

GREAT POND

PUMP HOUSE NO.1

PUMP HOUSE NO.2

PUMP HOUSE NO.3

SAND / SALT STORAGE BLDG

GAS TANKS (2) AND PAD

TANK FARM

EAST MAIN STREET

NORTH MAIN STREET

SOUTH MAIN STREET

DAY HILL ROAD

LEGEND

- INDUSTRIAL WASTE LINE (COMMERCIAL)
- INDUSTRIAL WASTE LINE (FUSRAP)
- SANITARY WASTE LINE
- EXISTING STRUCTURE
- FORMER STRUCTURE
- PROPERTY LINE
- WATER
- UNIMPROVED ROAD

NOTES:

1. BASE MAP PROVIDED BY METROPOLITAN DISTRICT COMMISSION.
2. CONNECTICUT STATE PLANE NAD 1983.
3. LOCATIONS OF BELOW GRADE UTILITIES WERE SUPPLIED BY COMBUSTION ENGINEERING, AND ARE APPROXIMATED BASED ON AVAILABLE INFORMATION.

0 150 300 600 FEET

M:\Projects\51402\Decom Plan\51402F02C34.dwg Fri, 04 Apr 2003 - 11:12am bgfurey

FIGURE 4-8
INDUSTRIAL WASTE AND SANITARY WASTE LINES DECOMMISSIONING PLAN CE WINDSOR SITE WINDSOR, CONNECTICUT

MACTEC Constructors, Inc.
A MACTEC COMPANY

N

BUILDING 2
COMPLEX

BUILDING 17
COMPLEX

BUILDING 6
COMPLEX

BUILDING 6A
COMPLEX

BUILDING 5
COMPLEX

EAST MAIN STREET

NORTH MAIN STREET

1
1A
2M
21
17
6
6A
GAS TANKS (2) AND PAD
15
16
5
18
12
3
3A
3B
3C
7A
11
20
SAND / SALT
STORAGE BLDG
MW-1603
PUMP HOUSE NO.1
PUMP HOUSE NO.2
PUMP HOUSE NO.3

GREAT POND

SMALL POND

LEGEND

- STORM WATER LINE
- STRUCTURES INVOLVED
- EXISTING STRUCTURE
- FORMER STRUCTURE
- PROPERTY LINE
- WATER
- UNIMPROVED ROAD

NOTES:

1. BASE MAP PROVIDED BY METROPOLITAN DISTRICT COMMISSION.
2. CONNECTICUT STATE PLANE NAD 1983.
3. LOCATIONS OF BELOW GRADE UTILITIES WERE SUPPLIED BY COMBUSTION ENGINEERING, AND ARE APPROXIMATED BASED ON AVAILABLE INFORMATION.

0 400 800 1600

P:\CAD\Data2\52338\dg\c52338106.dwg Wed, 20 Nov 2002 - 3:54pm JPHanley

FIGURE 4-9
STORM WATER LINE LOCATIONS
DECOMMISSIONING PLAN
CE WINDSOR SITE
WINDSOR, CONNECTICUT

MACTEC Constructors, Inc.
A MACTEC COMPANY

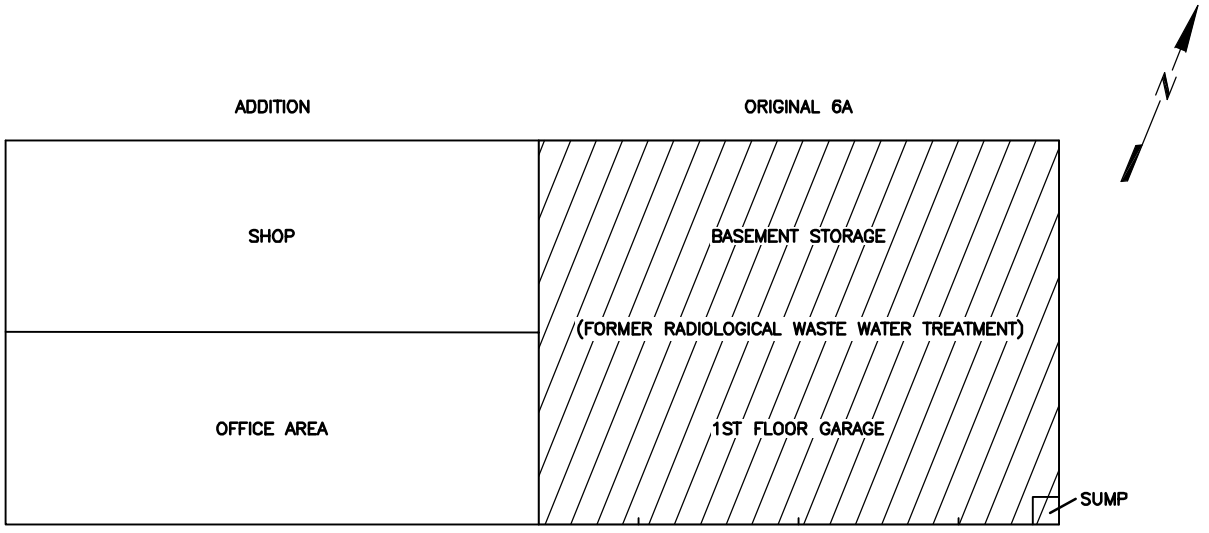

BUILDING 6A

AREA FOR CHARACTERIZATION SURVEY
(BASEMENT ONLY)

FIGURE 4-10
BUILDING 6A
DECOMMISSIONING PLAN
CE WINDSOR SITE
WINDSOR, CONNECTICUT

NOT TO SCALE

MACTEC Constructors, Inc.
A MACTEC Company

P:\CAD\Data2\511402\HSA_Report\511402F02C23.dwg Wed, 20 Nov 2002 - 3:59pm JPHanley

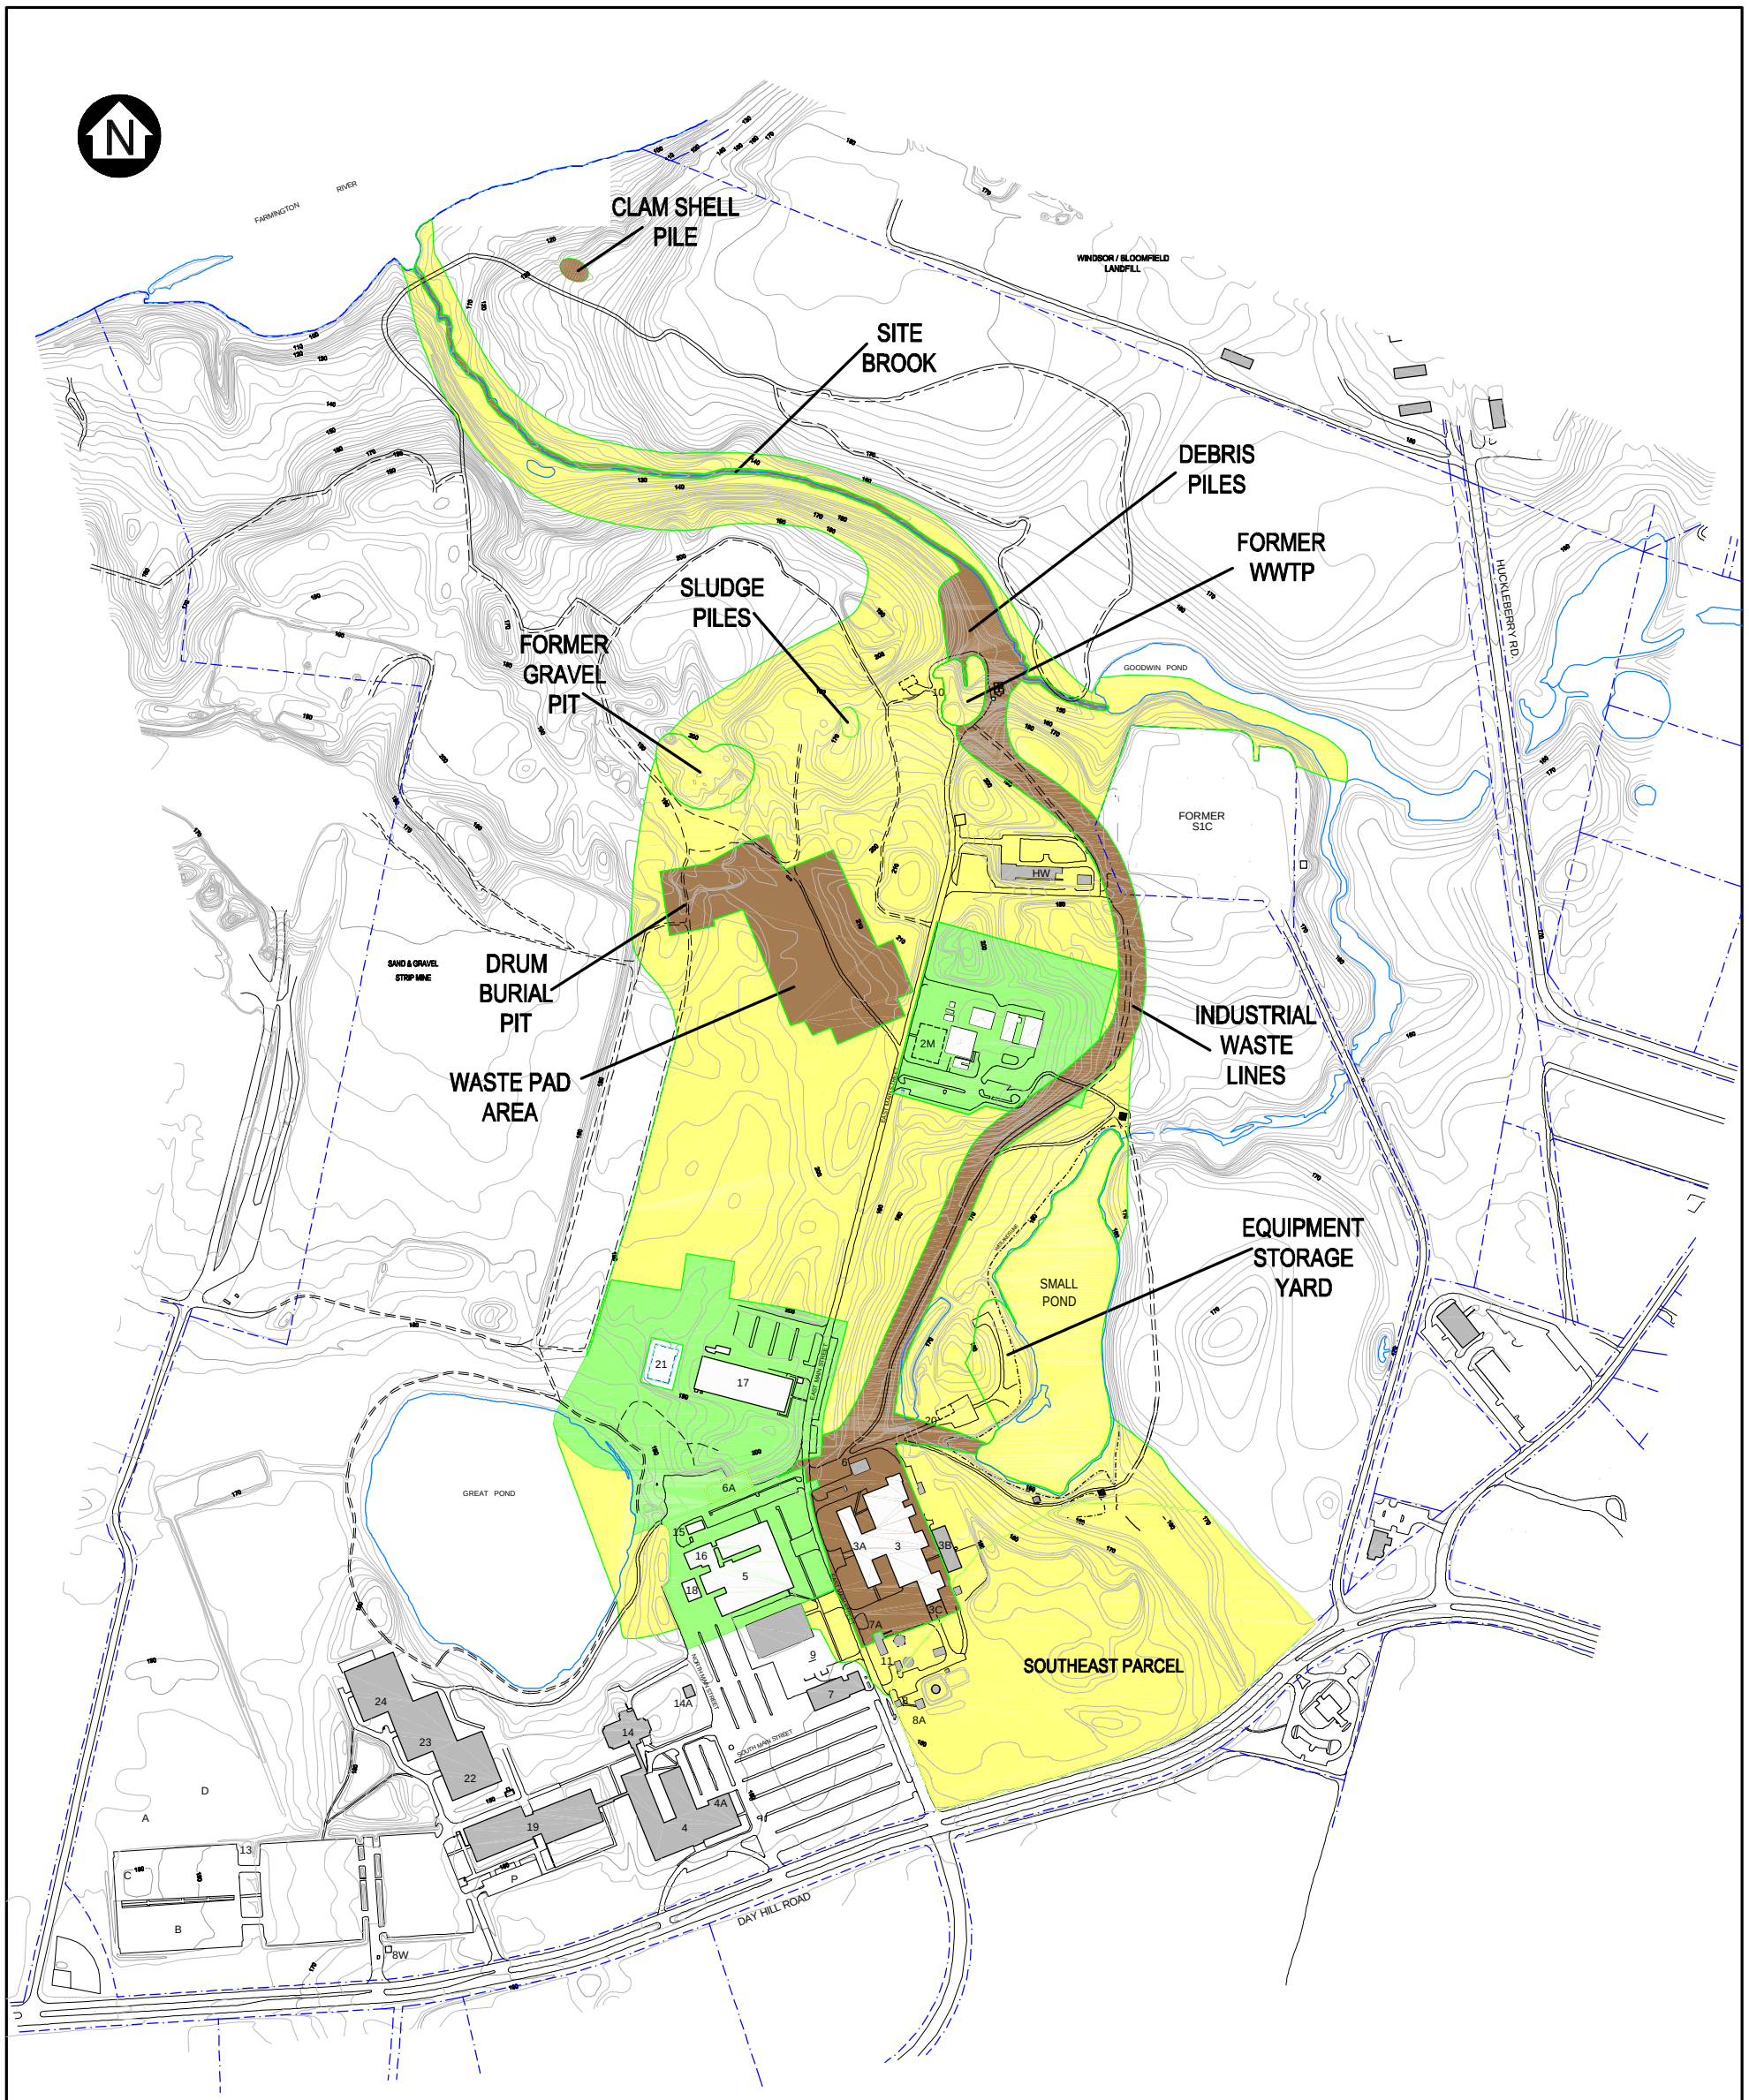

LEGEND

- EXISTING STRUCTURE
- FORMER STRUCTURE
- PROPERTY LINE
- WATER
- UNIMPROVED ROAD
- 180 GROUND SURFACE CONTOUR (ELEVATION, FEET MSL)

KNOWN OR POTENTIAL AREAS CONTAINING RADIOLOGICAL MATERIAL

- = AREA FOR FINAL STATUS SURVEY
- = CE COMMERCIAL D&D AREAS
- = FUSRAP DESIGNATED AREAS

NOTE:

BASE MAP PROVIDED BY METROPOLITAN DISTRICT COMMISSION.

0 150 300 600 FEET

FIGURE 4-11
SUMMARY OF IMPACTED AREAS
DECOMMISSIONING PLAN
CE WINDSOR SITE
WINDSOR, CONNECTICUT

MACTEC Constructors, Inc.
A MACTEC Company

M:\Projects\52338\dp\c52338112B.dwg Thu, 20 Mar 2003 - 5:21pm delawrence