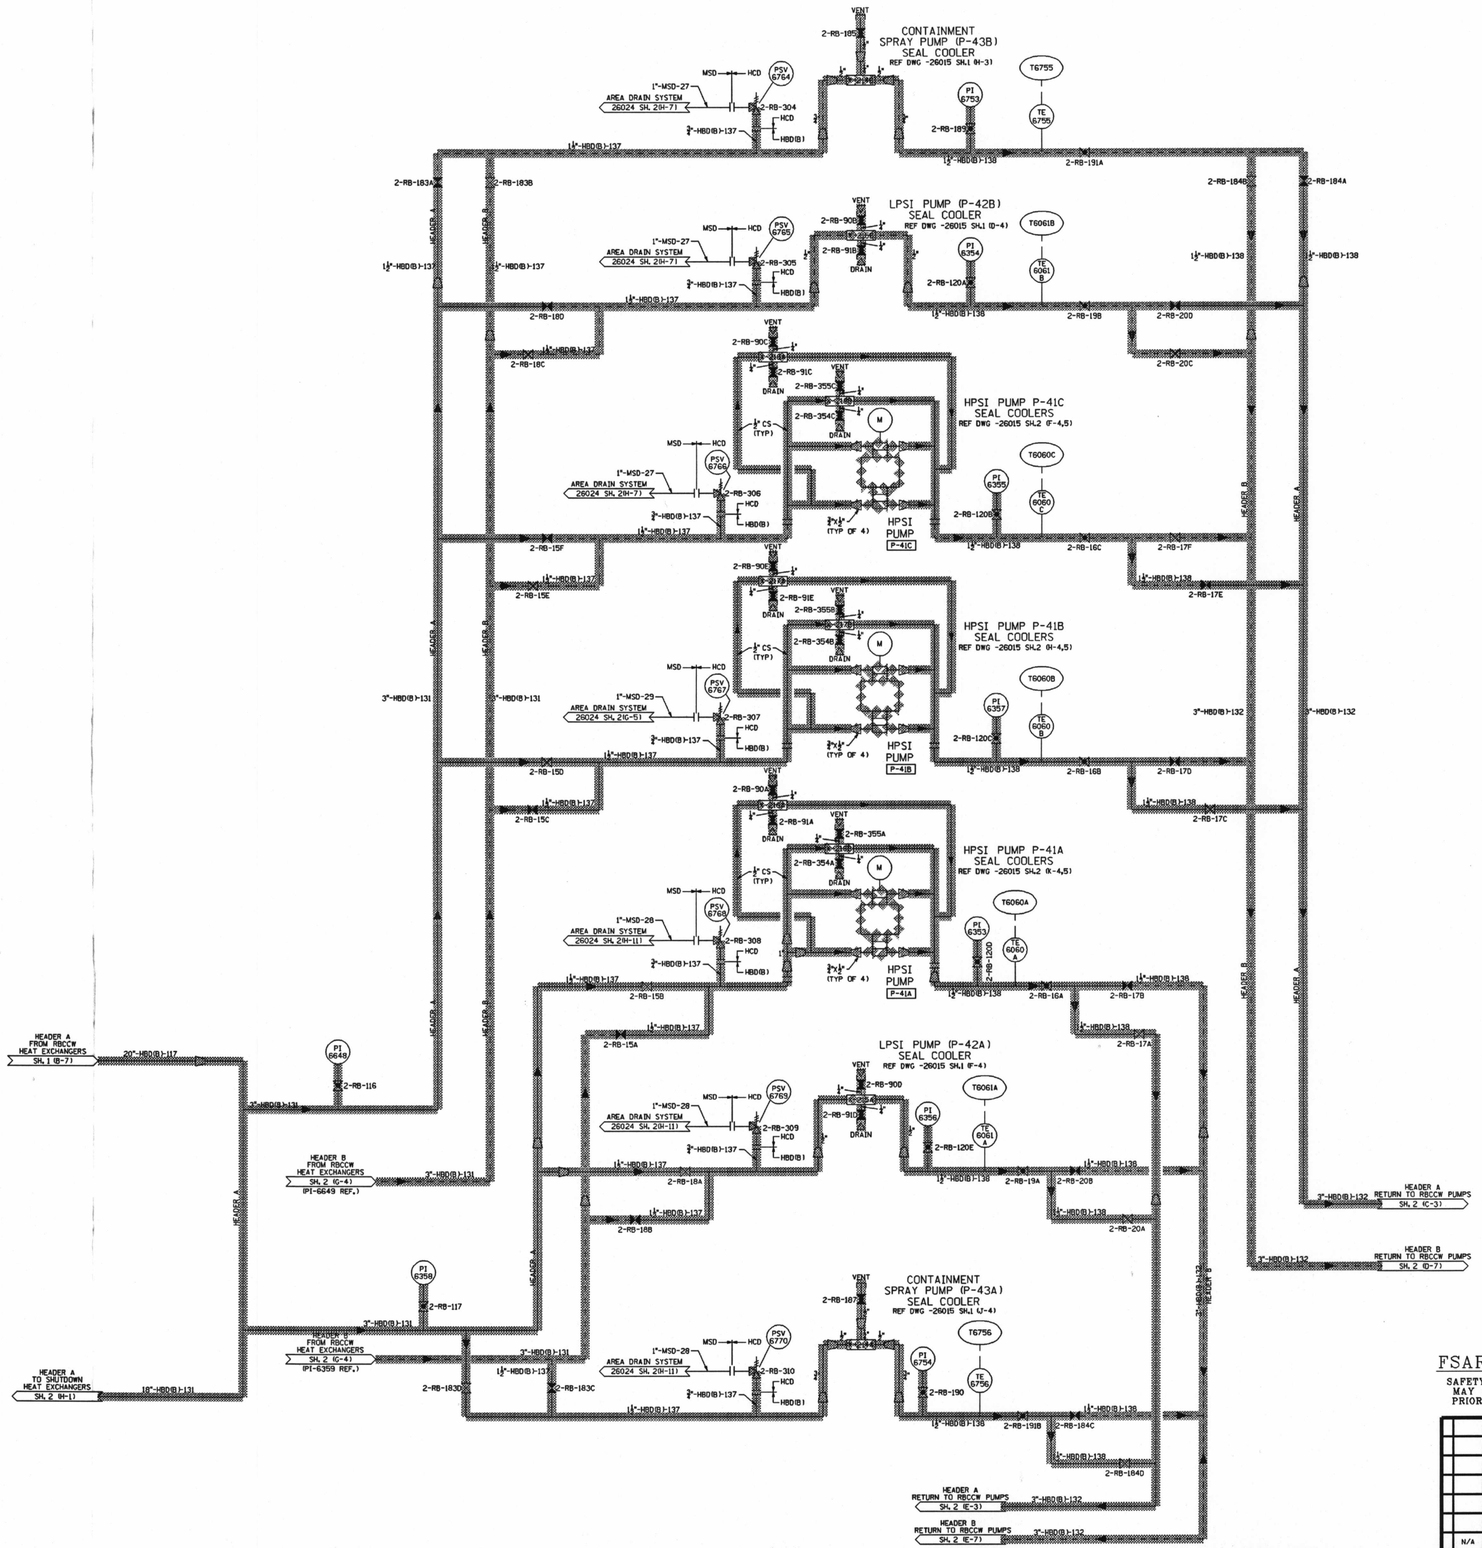

NOTES:

1. FOR NOTES, SYMBOLS AND UNIT #'s2 ABBREVIATIONS SEE 26001 SH. 1, 2 & 3. FOR ALL OTHER ABBREVIATIONS SEE ANSI STANDARD Y1.1.
2. ALL DRAINS FROM THE R.B.C.C.W SYSTEM WILL DRAIN TO OPEN DRAINS IN THEIR RESPECTIVE AREAS. FOR FLOOR DRAINS P&ID SEE DRAWING 26024, (SHTS. 1-3) A FUNNEL ('F') DENOTES THE OPEN (MSD) DRAIN SYSTEM.

PIPING LINE SYMBOLS

HEADER A	———
HEADER B	— — —
HEADER A OR B (SWING FACILITY)	— — —

CHANGES MADE TO THIS P&ID MUST ALSO BE REFLECTED ON THE INSERVICE INSPECTION PROGRAM DRAWING 25203-26700 SH. 19

OPERATIONS CRITICAL

Q.A.

FSAR FIGURE

SAFETY EVALUATION MAY BE REQUIRED PRIOR TO CHANGES

CAD

NOTE: MANUAL REVISIONS TO THIS DOCUMENT WHEN AS-BUILT ARE PROHIBITED.

REDRAWN INPART FROM 25203-26022 SHEET 1 REVISION 15.

REVISIONS DURING CONSTRUCTION	P.A. NO.

REV. NO.	DATE	REVISIONS	BY	CHK.	APP.	APP.
N/A	00	9-23-02	INITIAL ISSUE PER REV 13	CLW		

Dominion Nuclear Connecticut Inc.

FOR Millstone Power Station

TITLE MILLSTONE NUCLEAR POWER STATION-UNIT 2
LICENSE RENEWAL DIAGRAM
R.B.C.C.W. SYSTEM CNTMT
SPRAY PMP AND SI PMP SEAL COOLERS
WATERFORD, CT

BY	CHKD.	APP.	APP.
DATE	DATE	DATE	DATE
SCALE	DWG. NO. 25203-LR26022 SH. 3 OF 6		0

COMPONENTS SUBJECT TO AGING MANAGEMENT REVIEW	
233BA	REACTOR BLDG CLOSED COOLING WATER
23BSG	SAFETY INJECTION
23BPI	CONTAINMENT SPRAY

NOTE: SOME SHADED LINES MAY CONTAIN COMPONENTS FROM MORE THAN ONE SYSTEM.

Submitted by SEKULIC on Monday December 22 2003 at 07:38:26 AM EST

D051