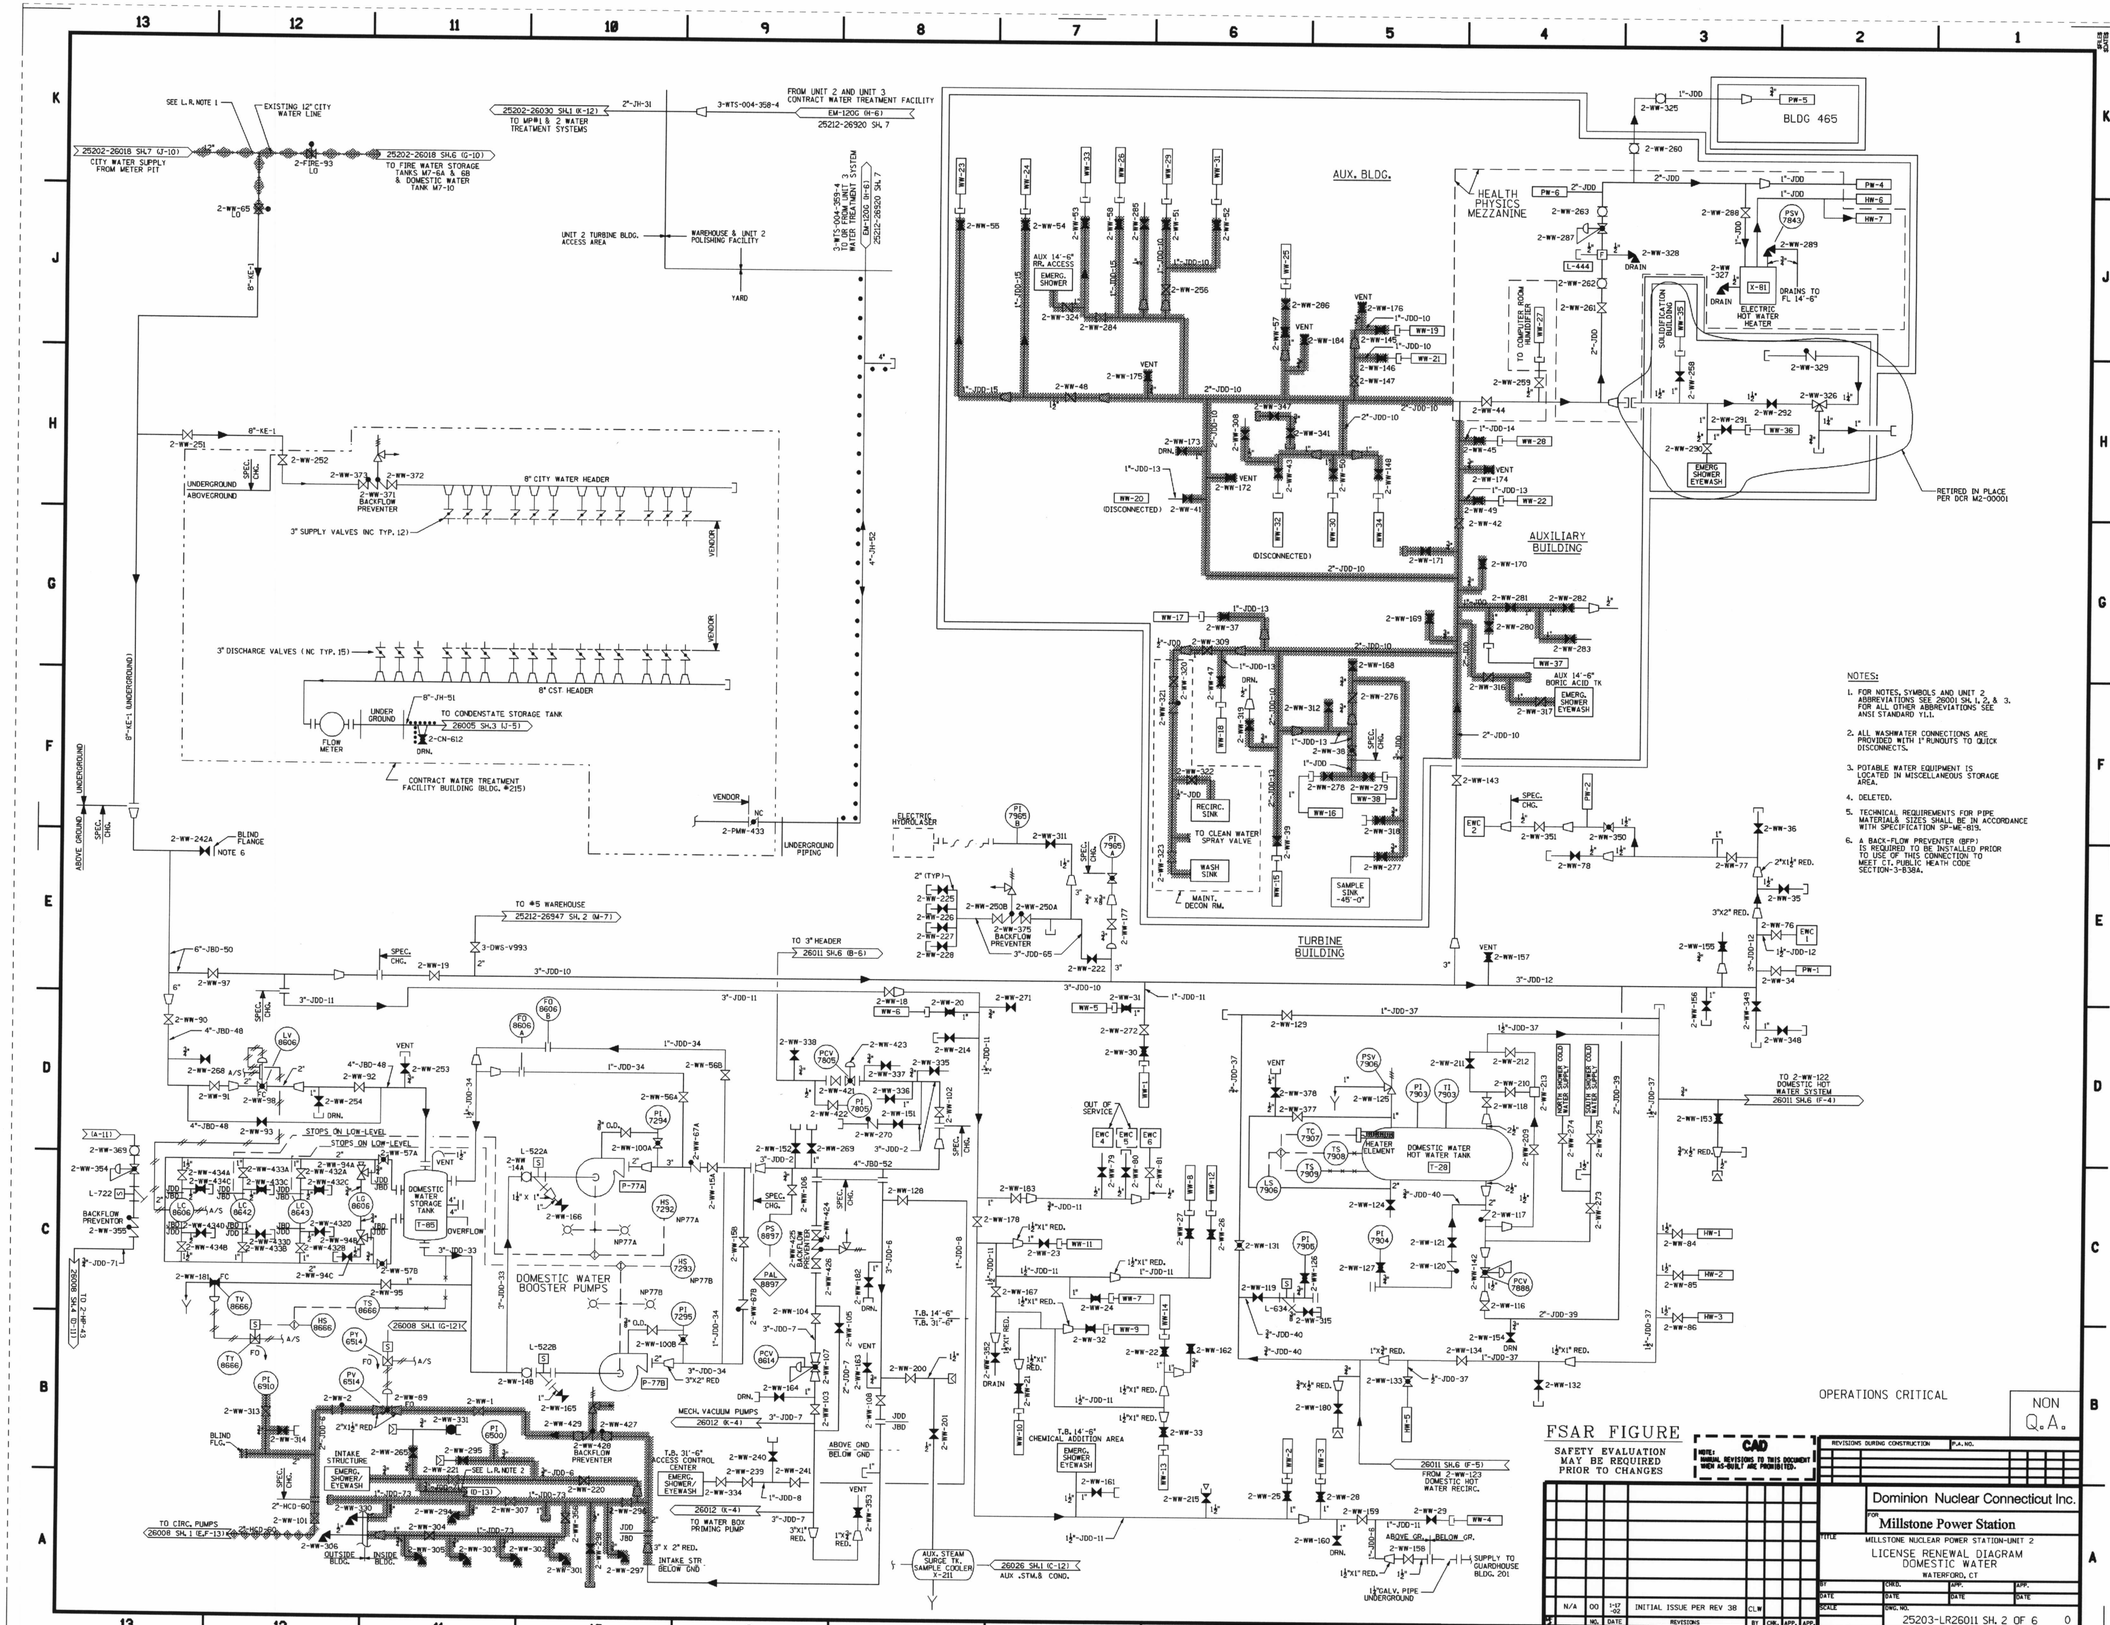

NOTES:

1. FOR NOTES, SYMBOLS AND UNIT 2 ABBREVIATIONS SEE 26001 SH. 1, 2, & 3. FOR ALL OTHER ABBREVIATIONS SEE ANSI STANDARD Y11.
2. ALL WASHWATER CONNECTIONS ARE PROVIDED WITH 1" RUNOUTS TO QUICK DISCONNECTS.
3. POTABLE WATER EQUIPMENT IS LOCATED IN MISCELLANEOUS STORAGE AREA.
4. DELETED.
5. TECHNICAL REQUIREMENTS FOR PIPE MATERIAL& SIZES SHALL BE IN ACCORDANCE WITH SPECIFICATION SP-ME-815.
6. A BACK-FLOW PREVENTER (BFP) IS REQUIRED TO BE INSTALLED PRIOR TO USE OF THIS CONNECTION TO MEET CT. PUBLIC HEATH CODE SECTION-3-838A.

L.R. NOTES:

1. THIS FLOW PATH IS ASSIGNED TO UNIT 3 EVEN THOUGH IT INVOLVES UNIT 2 COMPONENTS.
2. A WALL DEFINES THE BOUNDARY BETWEEN THE CIRC. PUMP ROOM AND THE SODIUM HYPOCHLORITE ROOM.

NOTE: SOME SHADED LINES MAY CONTAIN COMPONENTS FROM MORE THAN ONE SYSTEM.

D103

Submitted by AHLUWALIAC on Wednesday January 07 2004 at 12:26:25 PM EST