12179-EM-110A

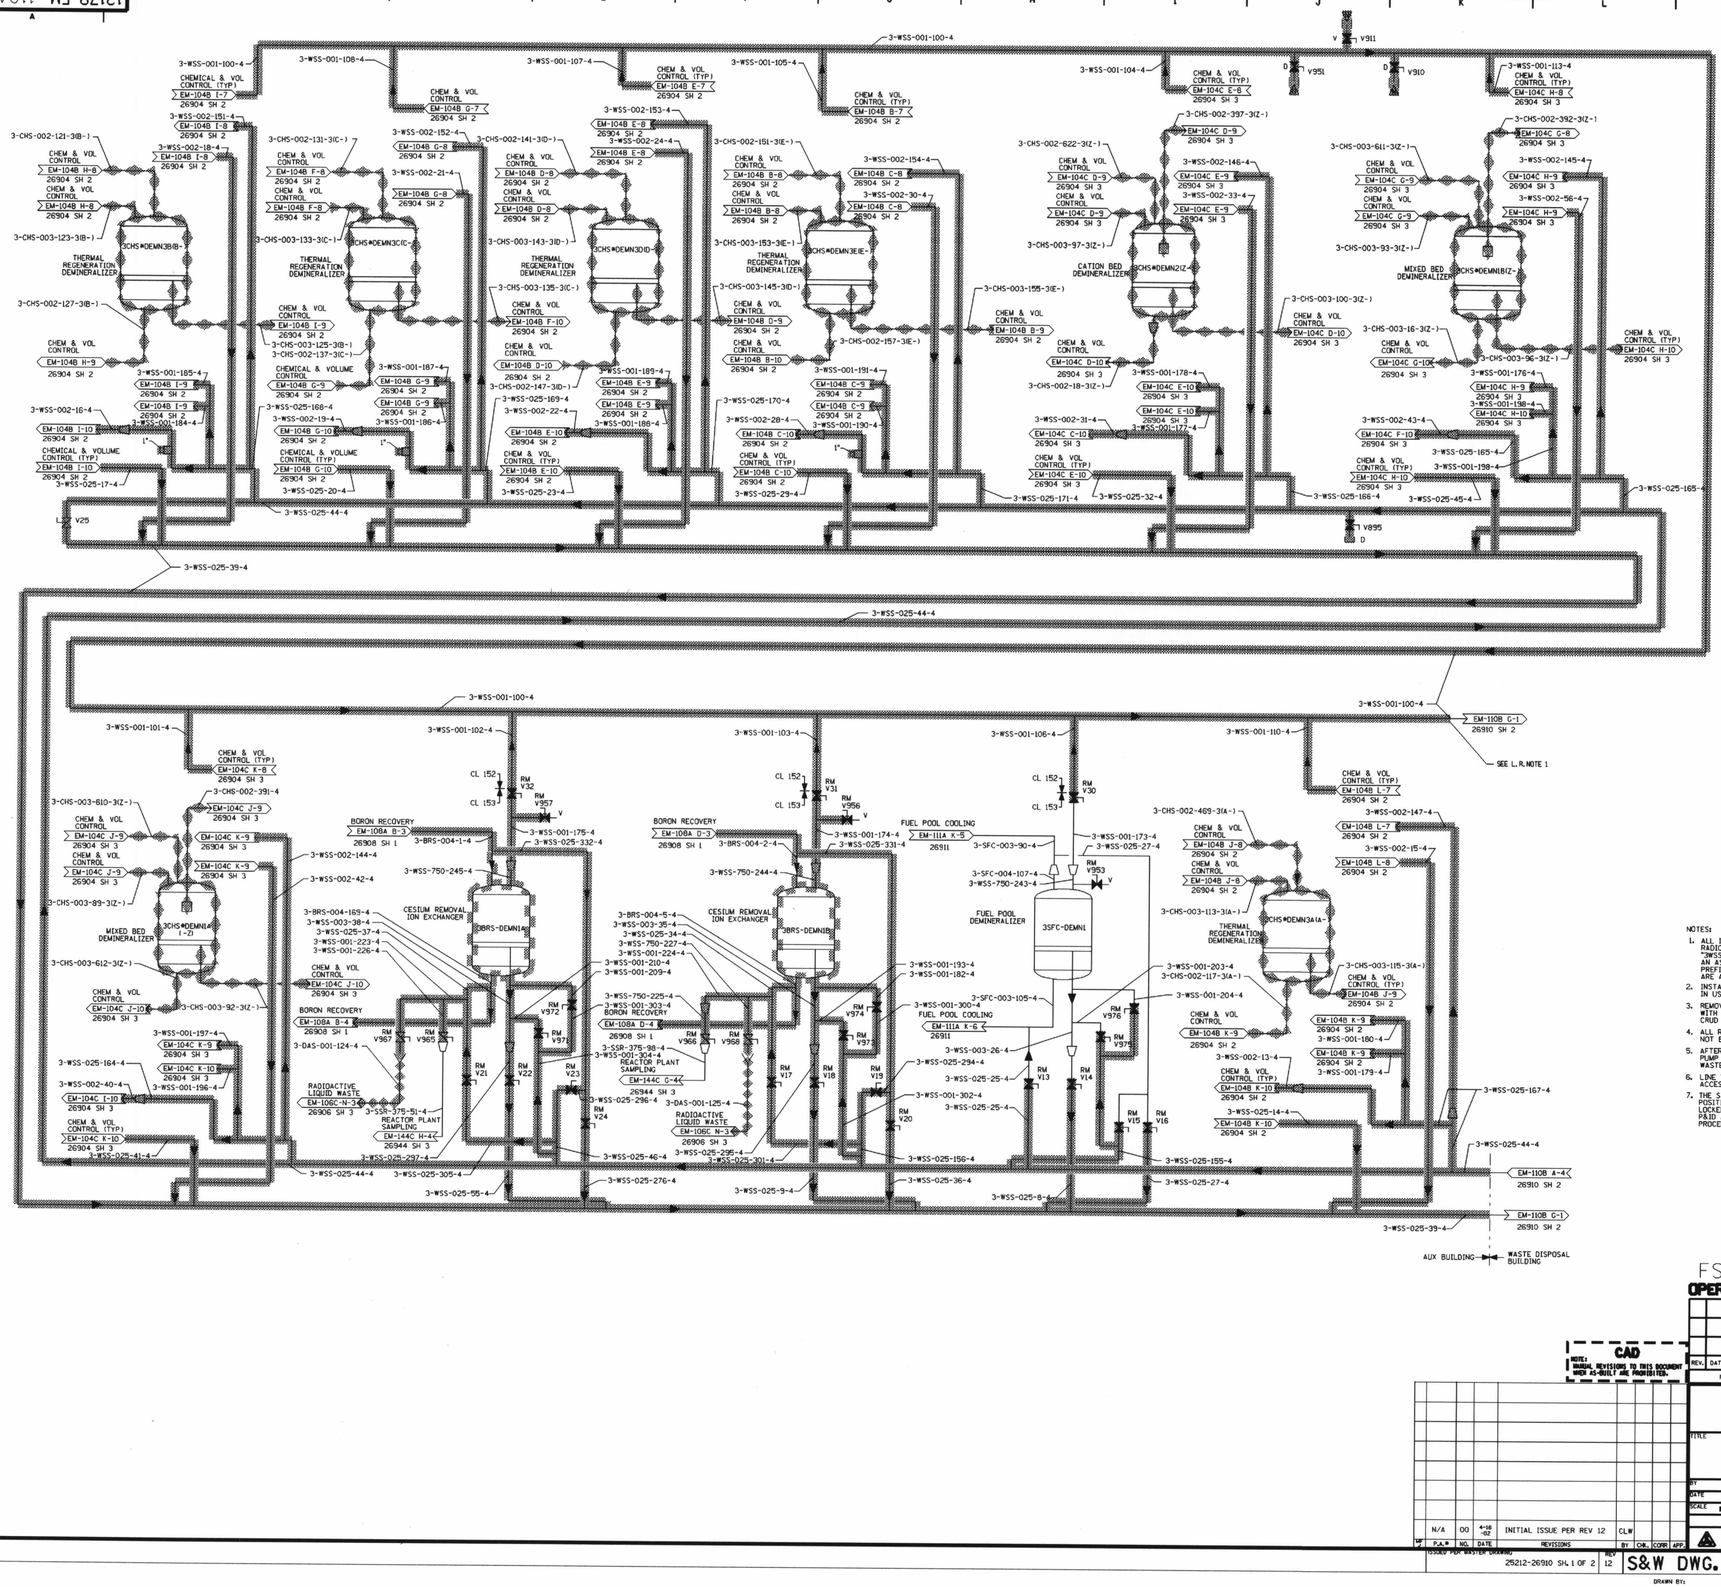

NOTES:

1. ALL INSTRUMENT AND EQUIPMENT NUMBERS FOR RADIOACTIVE SOLID WASTE TO BE PREFIXED WITH "3WSS-" EXCEPT WHERE A DIFFERENT PREFIX IS SHOWN. AN ASTERISK (*) WILL REPLACE THE DASH (-) IN THE PREFIX FOR EQUIPMENT OR INSTRUMENTS WHICH ARE A PART OF NUCLEAR SAFETY FEATURES SYSTEMS.
2. INSTALL BLANK FLANGE WHEN RESIN FILL HEAD IS NOT IN USE.
3. REMOVE Y-STRAINER AND TEST CONNECTIONS AND REPLACE WITH SPOOL PIECE AFTER SYSTEM CLEANUP TO ELIMINATE CRUD TRAP.
4. ALL REMAINING WORK IN THE BINDER TANK VAULT SHALL NOT BE PERFORMED.
5. AFTER NORMAL DRAINING OF SYSTEM, A VACUUM PUMP SHALL BE USED TO REMOVE REMAINING WASTE FROM PUMP AND DISCHARGE PIPING.
6. LINE TO HAVE LEAD SHIELDING IN THE GENERAL ACCESS AREA.
7. THE SYSTEM OPERATIONS PROCEDURE GOVERNS THE POSITIONING OF VALVES AND DAMPERS (OPEN/ CLOSED/ LOCKED). VALVE/ DAMPER POSITIONS DEPICTED ON THE P&ID ARE FOR GUIDANCE ONLY. REFER TO THE SPECIFIC PROCEDURE FOR VERIFICATION OF VALVE/ DAMPER POSITION.

L.R. NOTES:

1. BOUNDARY ENDS AS PIPING EXITS AUXILIARY BUILDING.

COMPONENTS SUBJECT TO AGING MANAGEMENT REVIEW	
3338	RADIOACTIVE SOLID WASTE
3338B-1	REACTOR PLANT AERATED DRAINS
3384	CHEMICAL & VOLUME CONTROL
3339C	BORON RECOVERY

NOTE: SOME SHADED LINES MAY CONTAIN COMPONENTS FROM MORE THAN ONE SYSTEM.

QA CAT. II

FSAR FIGURE

OPERATIONS CRITICAL

Q.A.C.

REV.	DATE	DESCRIPTION	BY	CHK.	CORR	APP.
		REVISIONS DURING CONSTRUCTION				P.A. No.

Dominion Nuclear Connecticut Inc.

Millstone Power Station

TITLE: MILLSTONE POWER STATION-UNIT NO. 3

LICENSE RENEWAL DIAGRAM RADIOACTIVE SOLID WASTE

BY	CHKD.	APP'D.	APP.
DATE	DATE	DATE	DATE

SCALE: NONE | MICROFILM DATE | DWG. NO. 25212-LR26910 SH. 1 OF 2 00

STONE & WEBSTER ENGINEERING CORPORATION BOSTON, MASS.

CAD NOTE: MANUAL REVISIONS TO THIS DOCUMENT WHEN AS-BUILT ARE PROHIBITED.

P.A.#	NO.	DATE	REVISIONS	BY	CHK.	CORR	APP.
N/A	00	4-18-02	INITIAL ISSUE PER REV 12	CLH			

ISSUED FOR BIDDING: 25212-26910 SH. 1 OF 2 | REV 12 | S&W DWG. NO. 12179-EM-110A

DRAWN BY: | CHECKED BY:

ISSUE UNDER M.F.A.Q.A. LETTER

ORIGINAL DRAWN IN F.A.D.A.L.

Submitted by AHLUWALIAC on Wednesday January 07 2004 at 11:07:46 AM EST

D 129