12179-EM-123D

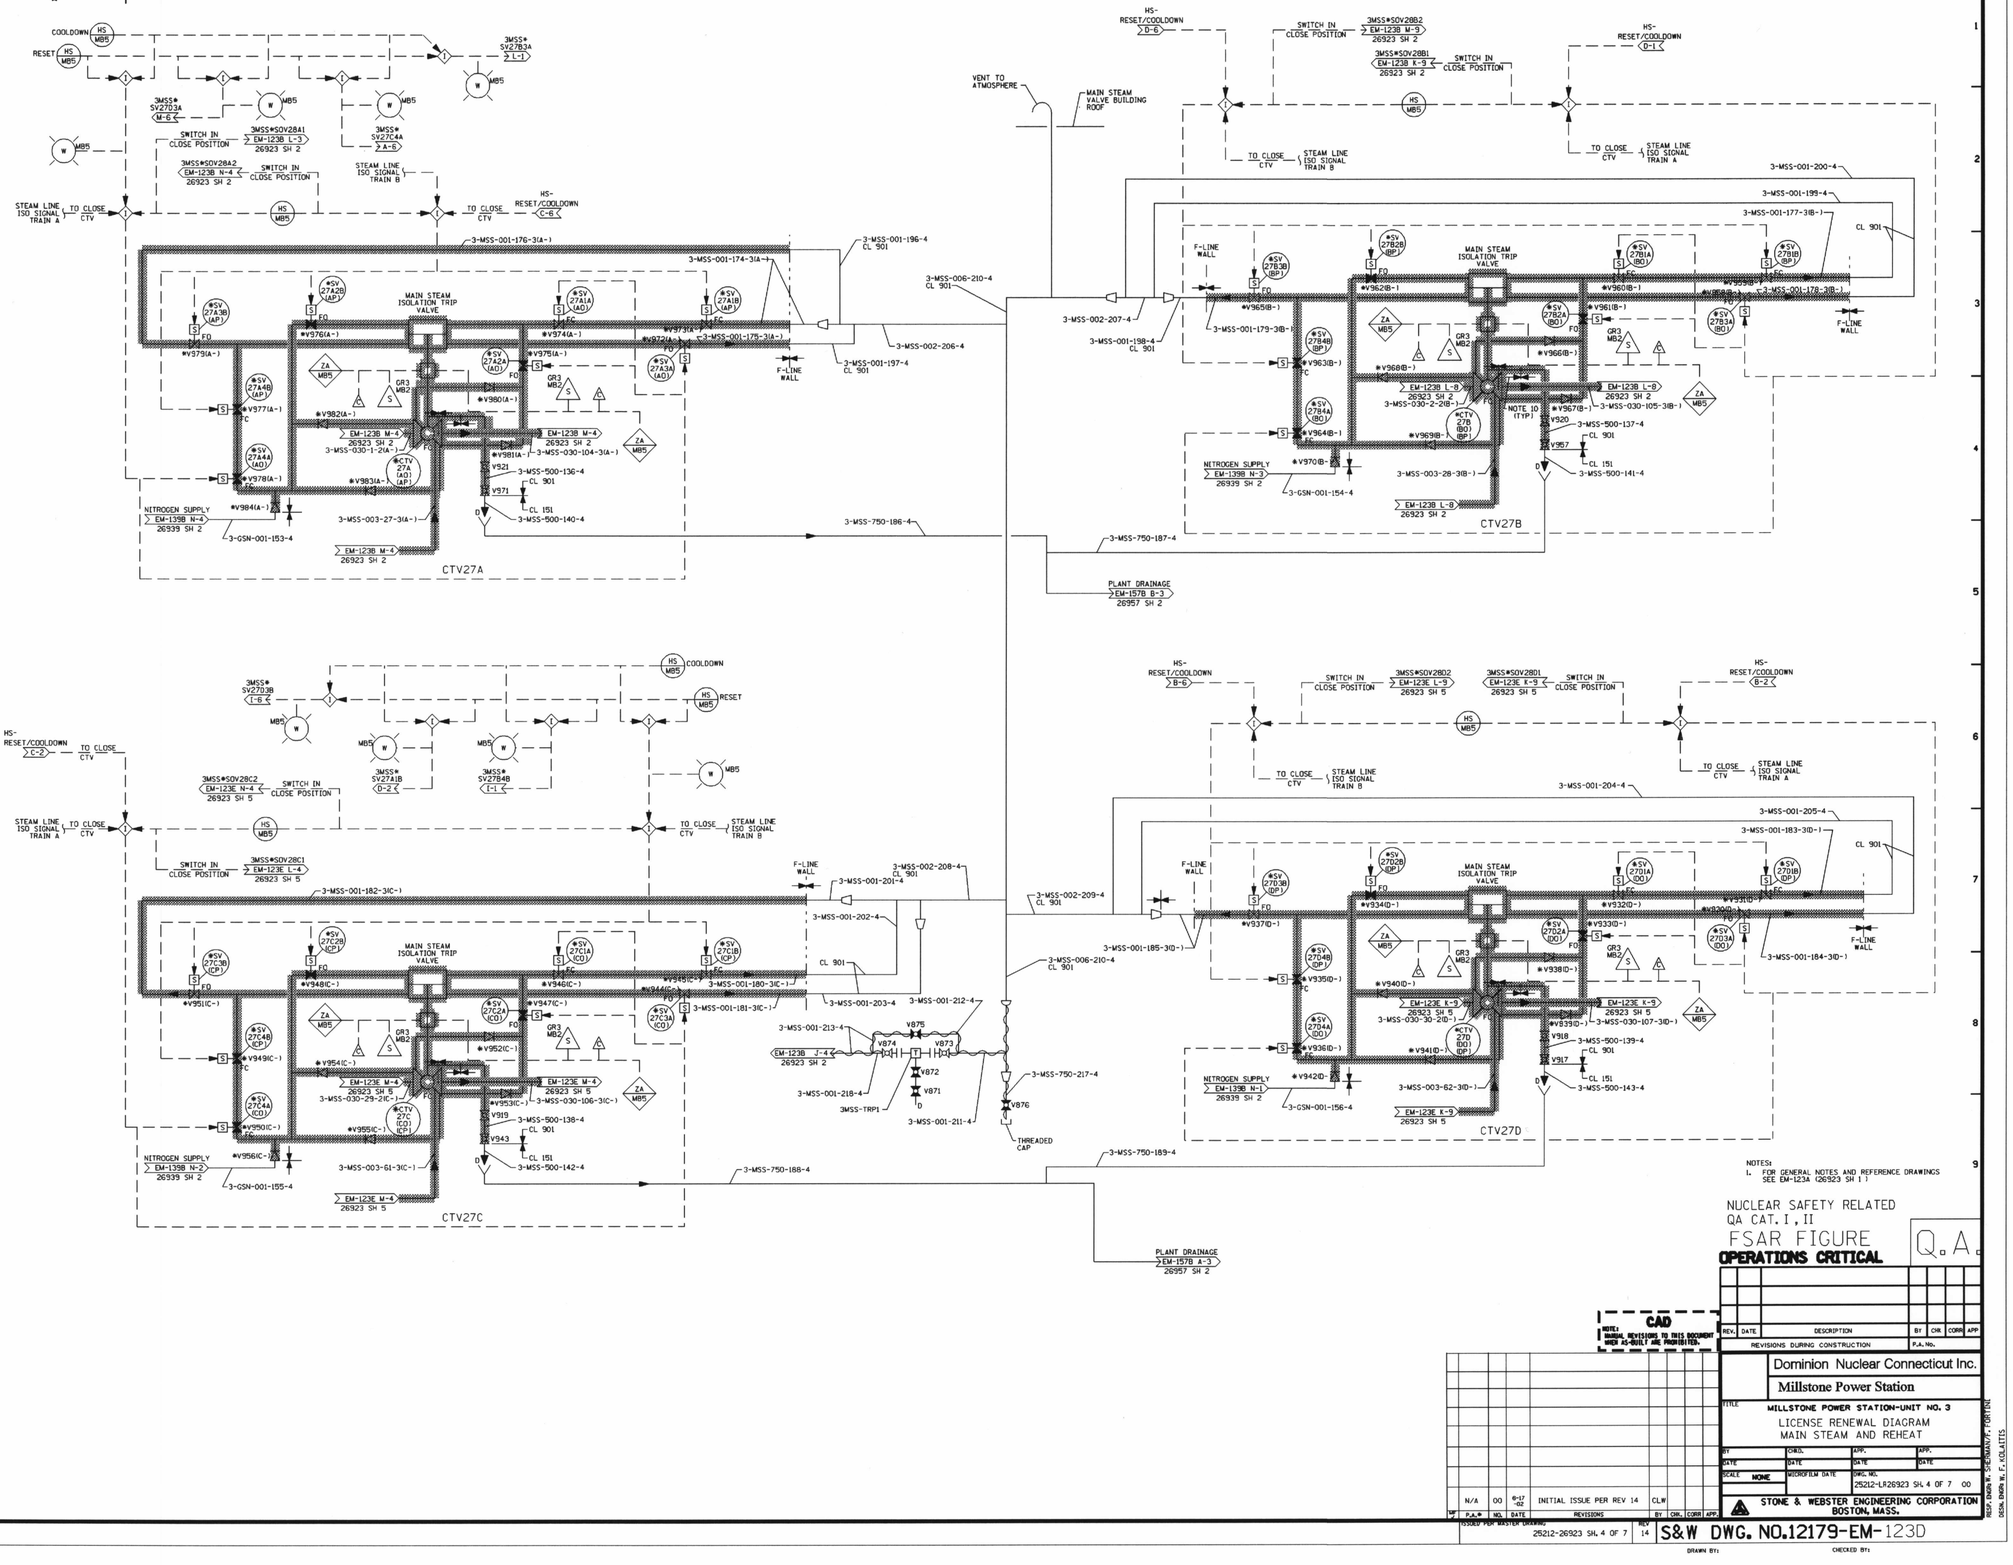

NOTES:
1. FOR GENERAL NOTES AND REFERENCE DRAWINGS SEE EM-123A (26923 SH 1)

NUCLEAR SAFETY RELATED
QA CAT. I, II

FSAR FIGURE

OPERATIONS CRITICAL

Q.A.

CAD
NOTE: MANUAL REVISIONS TO THIS DOCUMENT WHEN AS-BUILT ARE PROHIBITED.

REV.	DATE	DESCRIPTION	BY	CHK.	CORR	APP.
N/A	00	6-17-02 INITIAL ISSUE PER REV 14	CLW			

REVISIONS DURING CONSTRUCTION — P.A. No.

Dominion Nuclear Connecticut Inc.

Millstone Power Station

TITLE: MILLSTONE POWER STATION-UNIT NO. 3
LICENSE RENEWAL DIAGRAM
MAIN STEAM AND REHEAT

BY	CHKD.	APP.	APP.
DATE	DATE	DATE	DATE

SCALE: NONE — MICROFILM DATE — DWG. NO. 25212-LR26923 SH. 4 OF 7 00

STONE & WEBSTER ENGINEERING CORPORATION
BOSTON, MASS.

ISSUED FOR MASTER DRAWING: 25212-26923 SH. 4 OF 7 — REV 14

S&W DWG. NO. 12179-EM-123D

DRAWN BY: — CHECKED BY:

DESN. ENGR. M. F. KOLAITIS — RESP. ENGR. M. SHERMAN/J. FORTINI

COMPONENTS SUBJECT TO AGING MANAGEMENT REVIEW
3306 MAIN STEAM

NOTE: SOME SHADED LINES MAY CONTAIN COMPONENTS FROM MORE THAN ONE SYSTEM.

D-152

Submitted by AHLUWALIAC on Wednesday January 07 2004 at 11:05:22 AM EST