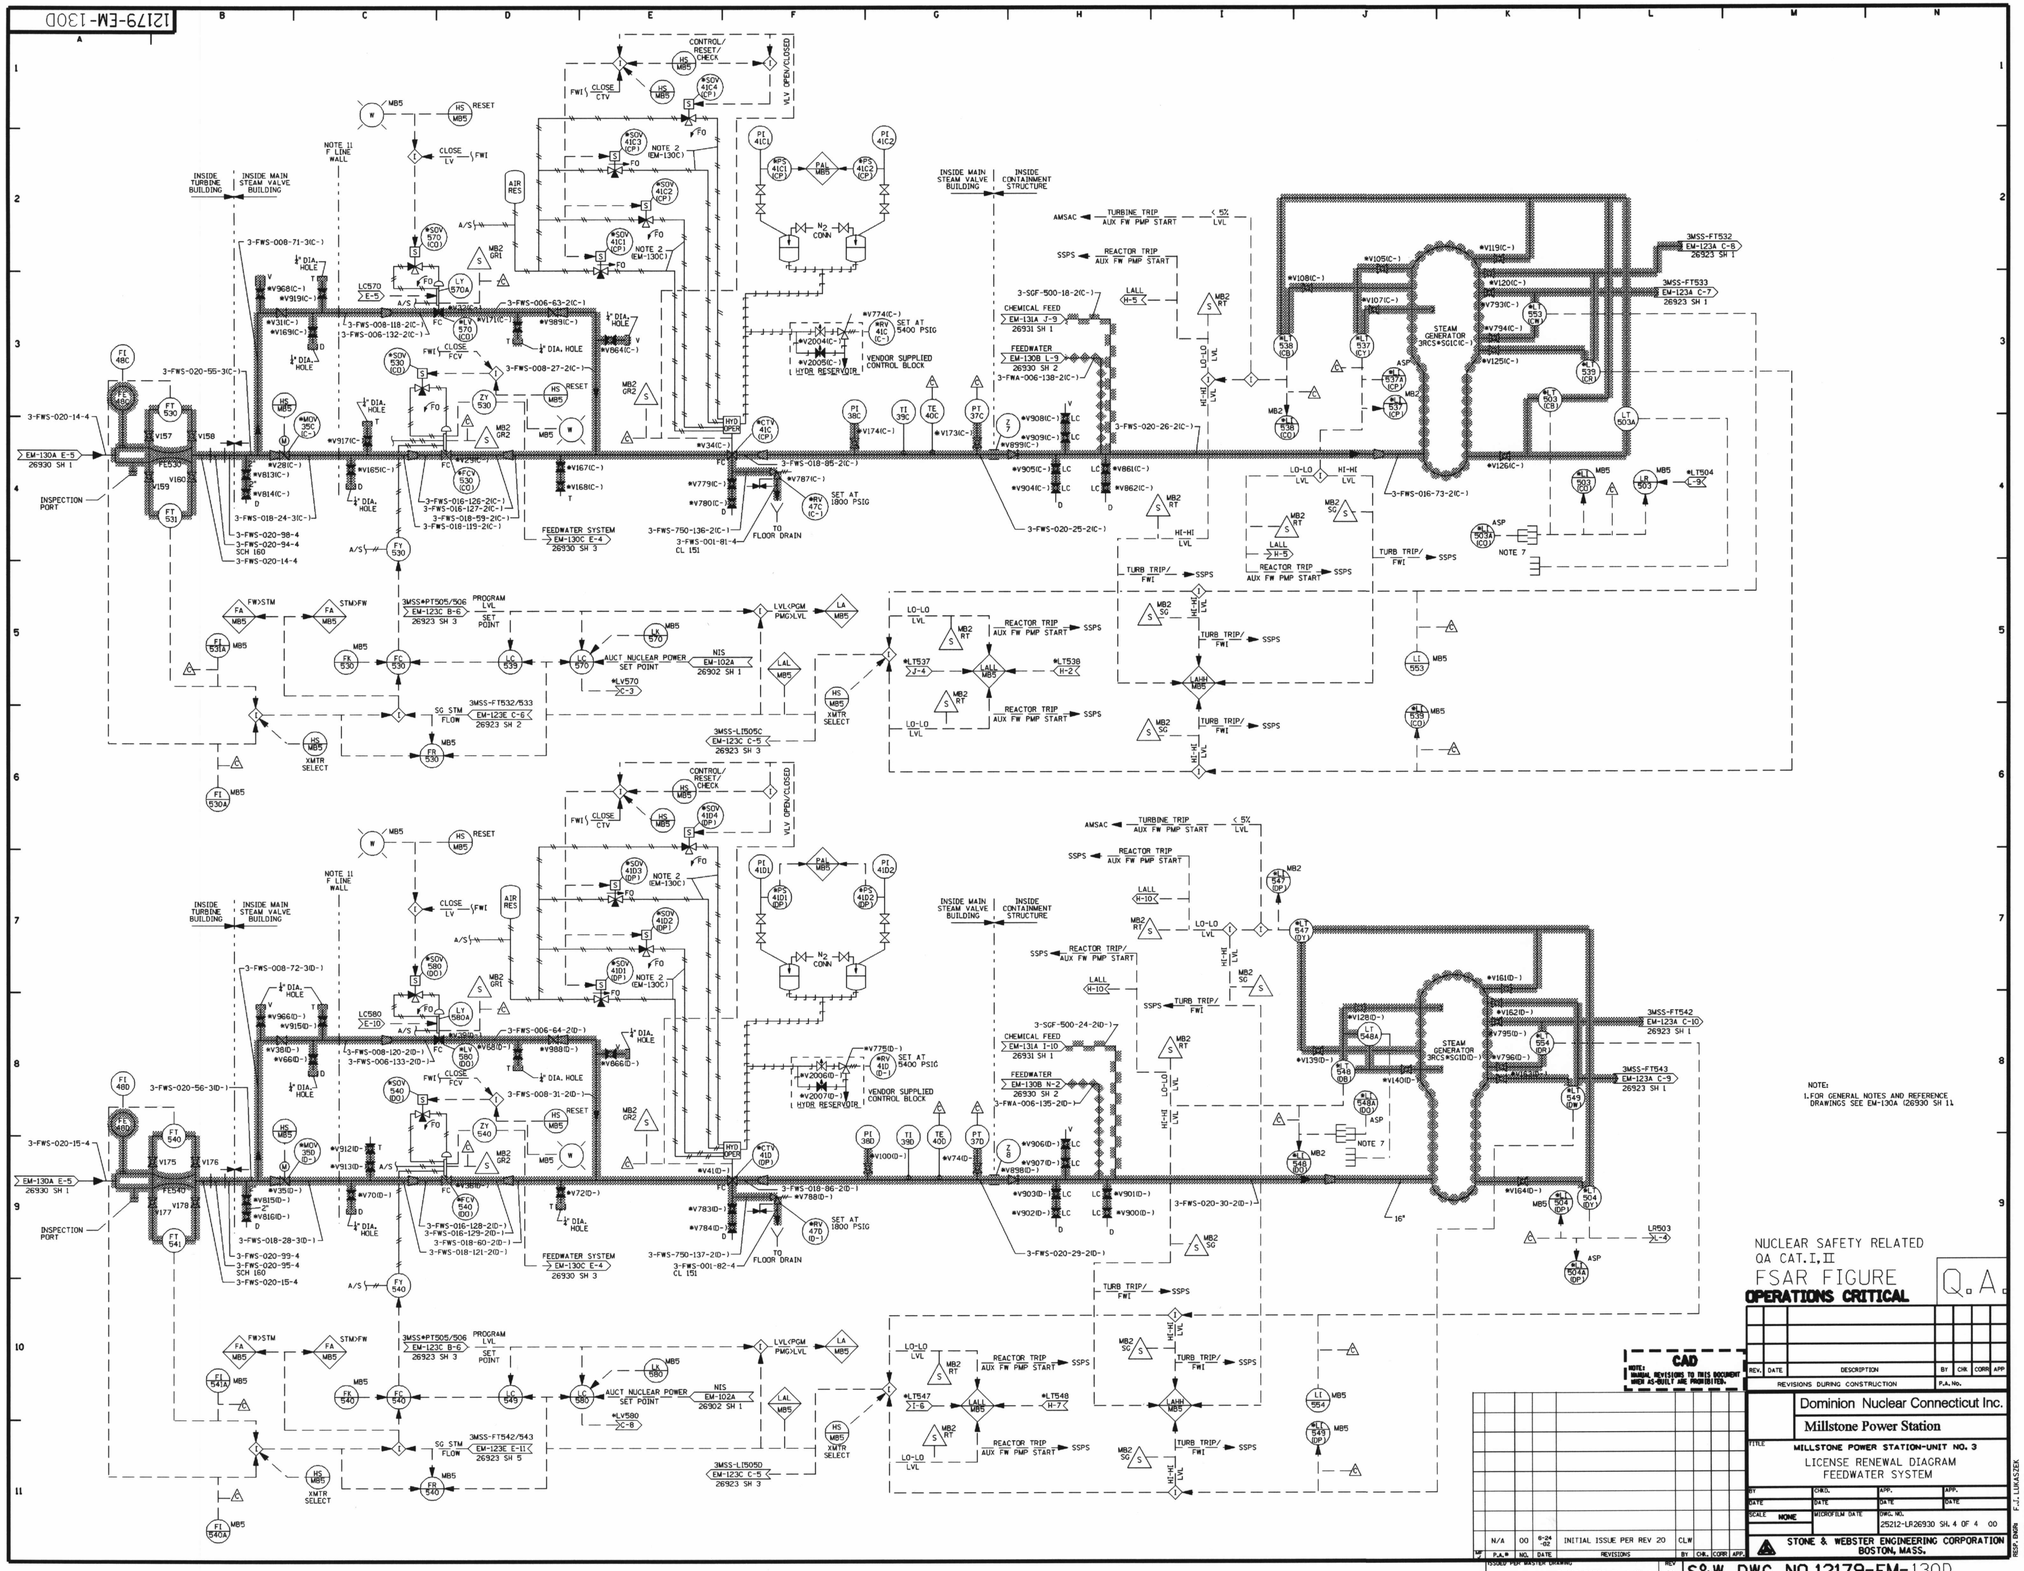

NUCLEAR SAFETY RELATED
QA CAT.I,II
FSAR FIGURE
OPERATIONS CRITICAL

Q.A.

REV.	DATE	DESCRIPTION	BY	CHK	CORR	APP
		REVISIONS DURING CONSTRUCTION		P.A. No.		

CAD
NOTE: MANUAL REVISIONS TO THIS DOCUMENT WHEN AS-BUILT ARE PROHIBITED.

P.A.#	NO.	DATE	REVISIONS	BY	CHK.	CORR.	APP.
N/A	00	6-24-02	INITIAL ISSUE PER REV 20	CLW			

ISSUED PER MASTER DRAWING 25212-26930 SH. 4 OF 4 — REV 20

S&W DWG. NO. 12179-EM-130D

DRAWN BY: CHECKED BY:

Dominion Nuclear Connecticut Inc.

Millstone Power Station

TITLE: MILLSTONE POWER STATION-UNIT NO. 3
LICENSE RENEWAL DIAGRAM
FEEDWATER SYSTEM

BY	CHKD.	APP.	
DATE	DATE	DATE	DATE
SCALE NONE	MICROFILM DATE	DWG. NO. 25212-LR26930 SH. 4 OF 4 00	

STONE & WEBSTER ENGINEERING CORPORATION
BOSTON, MASS.

REF. DWGS: F.J.J. LUKASZEK
DESN. DWGS: R.M. ROULLAS

COMPONENTS SUBJECT TO AGING MANAGEMENT REVIEW	
332A	FEEDWATER
332C	AUXILIARY FEEDWATER
333PB	STEAM GENERATOR CHEMICAL ADDITION
338L	REACTOR COOLANT

NOTE: SOME SHADED LINES MAY CONTAIN COMPONENTS FROM MORE THAN ONE SYSTEM.

D-157

Submitted by AHLUWALIAC on Wednesday January 07 2004 at 11:04:52 AM EST