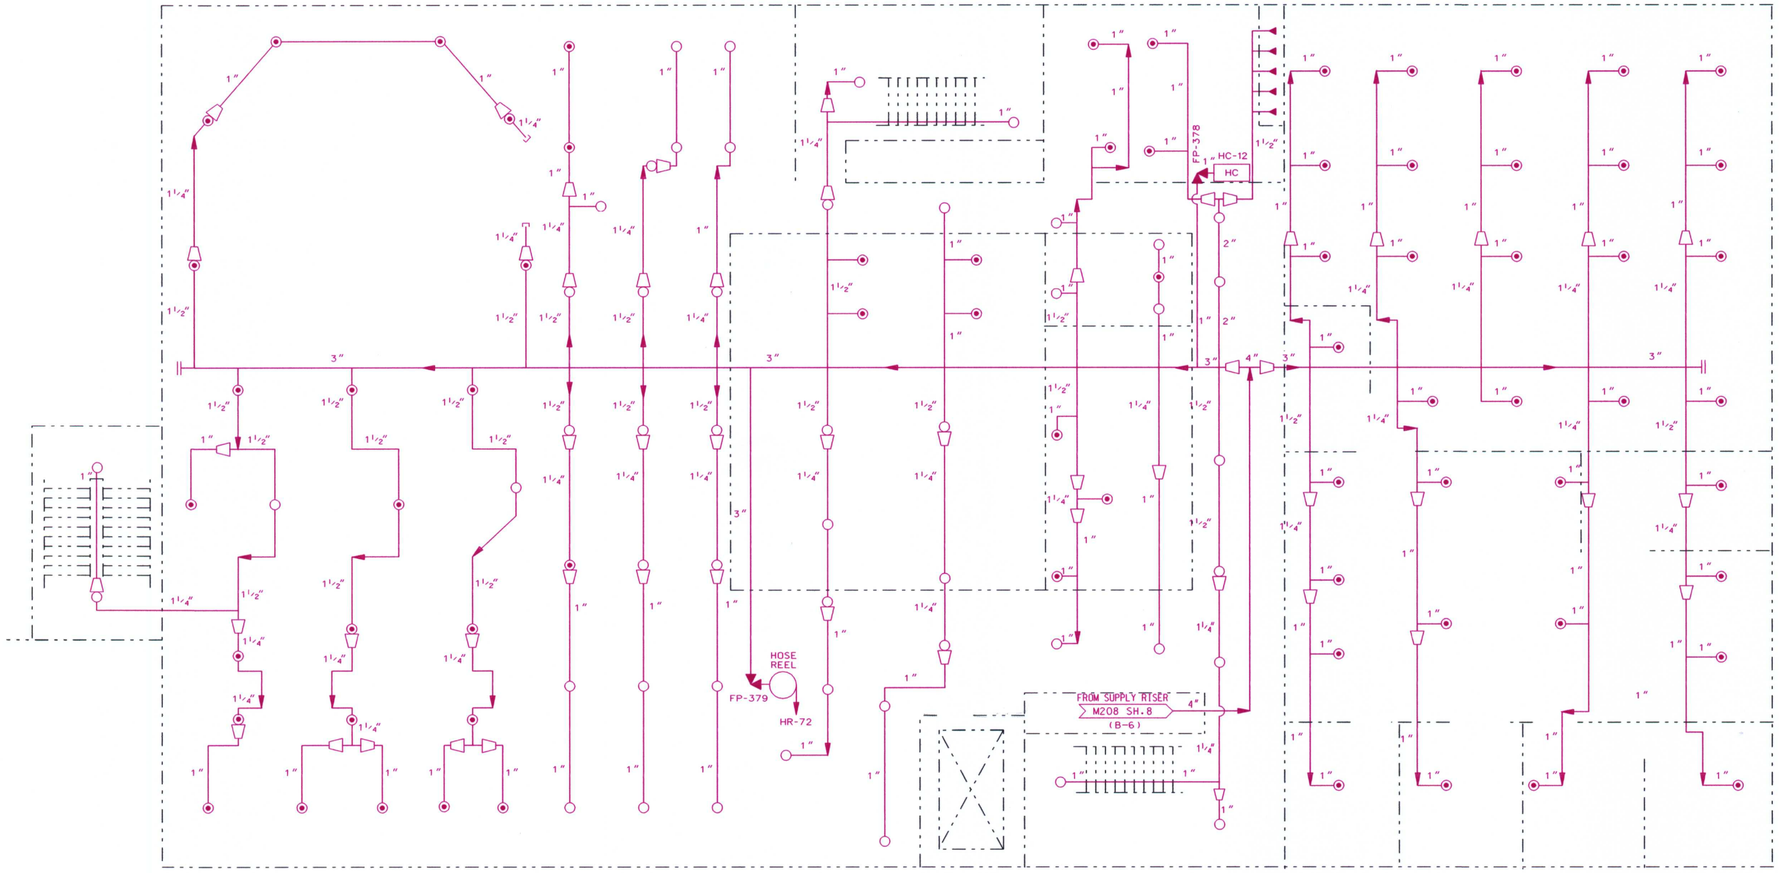

FIRST FLOOR PLAN EL.8'-0"

SPRINKLER TYPE	SYSTEM	TEMPERATURE	TOTAL
UPRIGHT	○	165°	50
PENDANT	⦿	165°	70
SIDEWALL	▶	165°	5

D052

LEGEND

MAGENTA - IN SCOPE LR

BLACK - NOT IN SCOPE LR

LR-M-208 SH-12
UNIT 1 & 2
FIRE PROTECTION SYSTEM
REV. 1 DATE:10-17-03