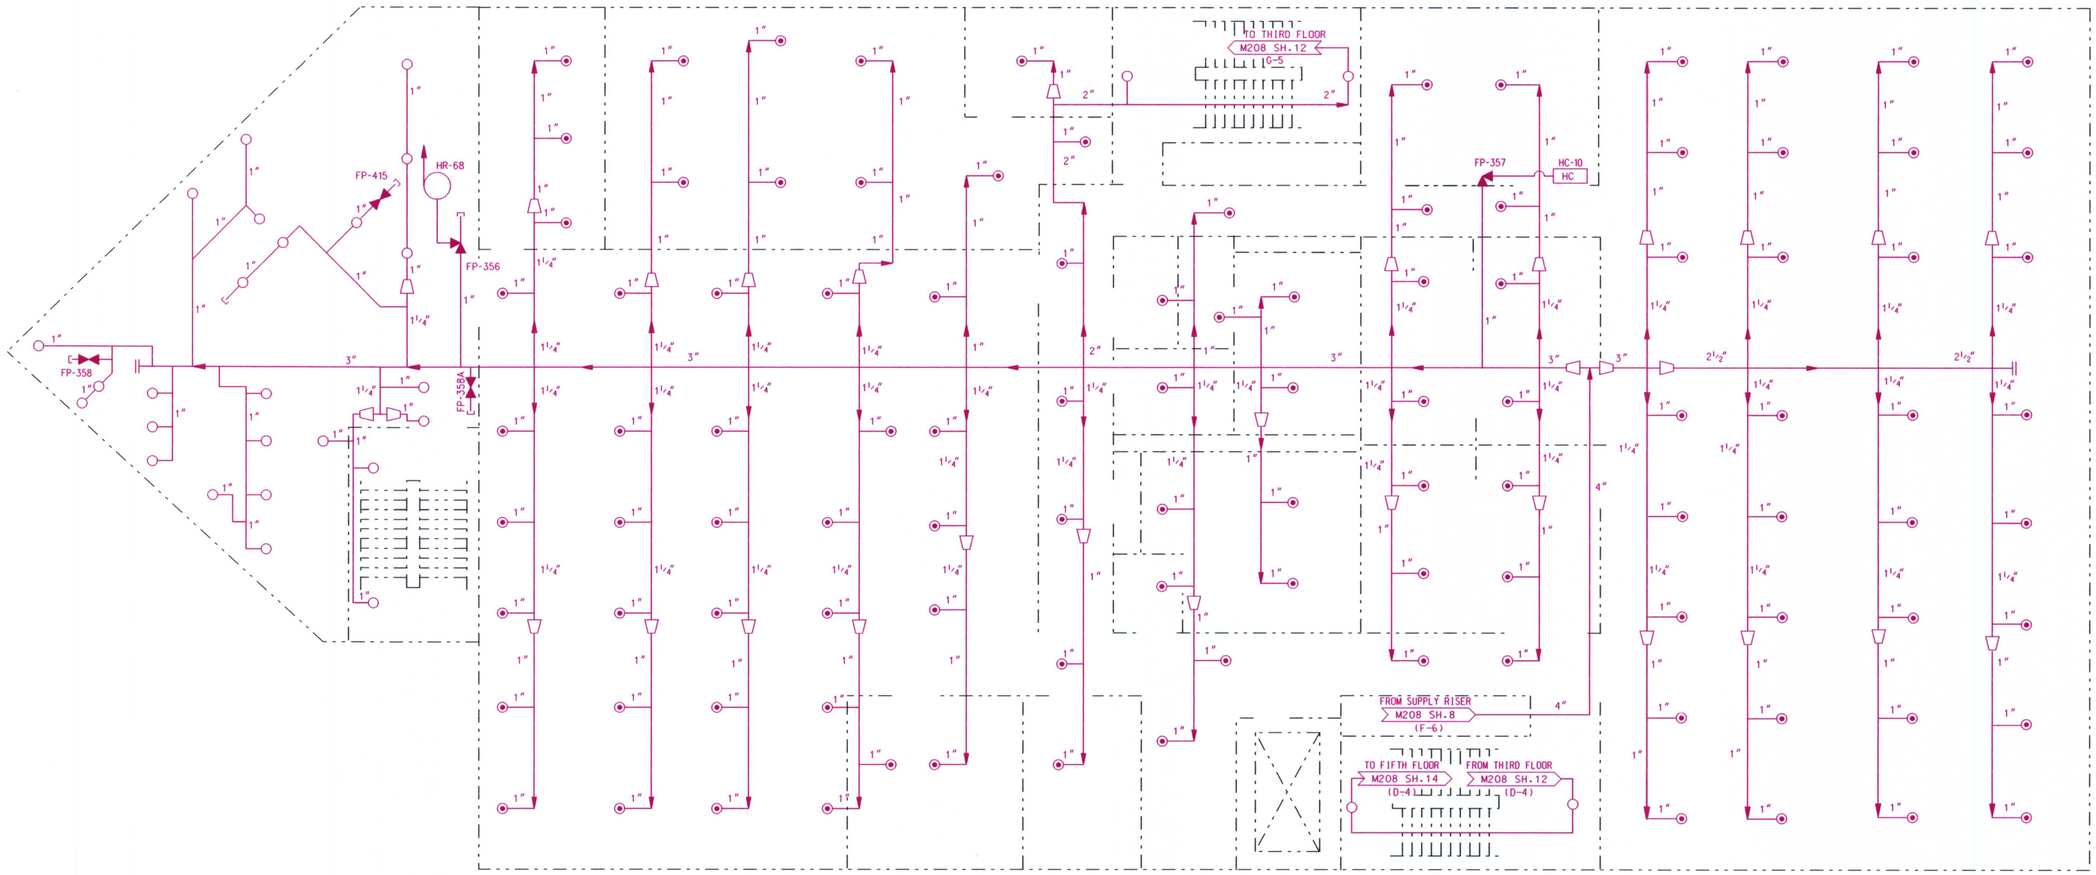

FOURTH FLOOR PLAN EL. 44'-0"

SPRINKLER TYPE	SYSTEM	TEMPERATURE	TOTAL
UPRIGHT	○	165°	29
PENDANT	◉	165°	105

D053

LEGEND

MAGENTA - IN SCOPE LR

BLACK - NOT IN SCOPE LR

LR-M-208 SH-13
UNIT 1 & 2
FIRE PROTECTION SYSTEM
REV. 1 DATE:10-17-03