NOTES:

1. VALVE LOCATED BEHIND AP-1
3. VALVE INTERNALS REMOVED
4. HEAT TRACING FROM 5L BKR 18
5. ALL MANUAL VALVES PRECEDED BY "PW"
6. SEE SHEET-1 FOR LEGEND AND REFERENCE DRAWINGS
7. SEE CL-18 FOR SPECIFIC VALVE LOCATION
8. SEE MODIFICATION REQUEST 89-151 FOR DETAILS.

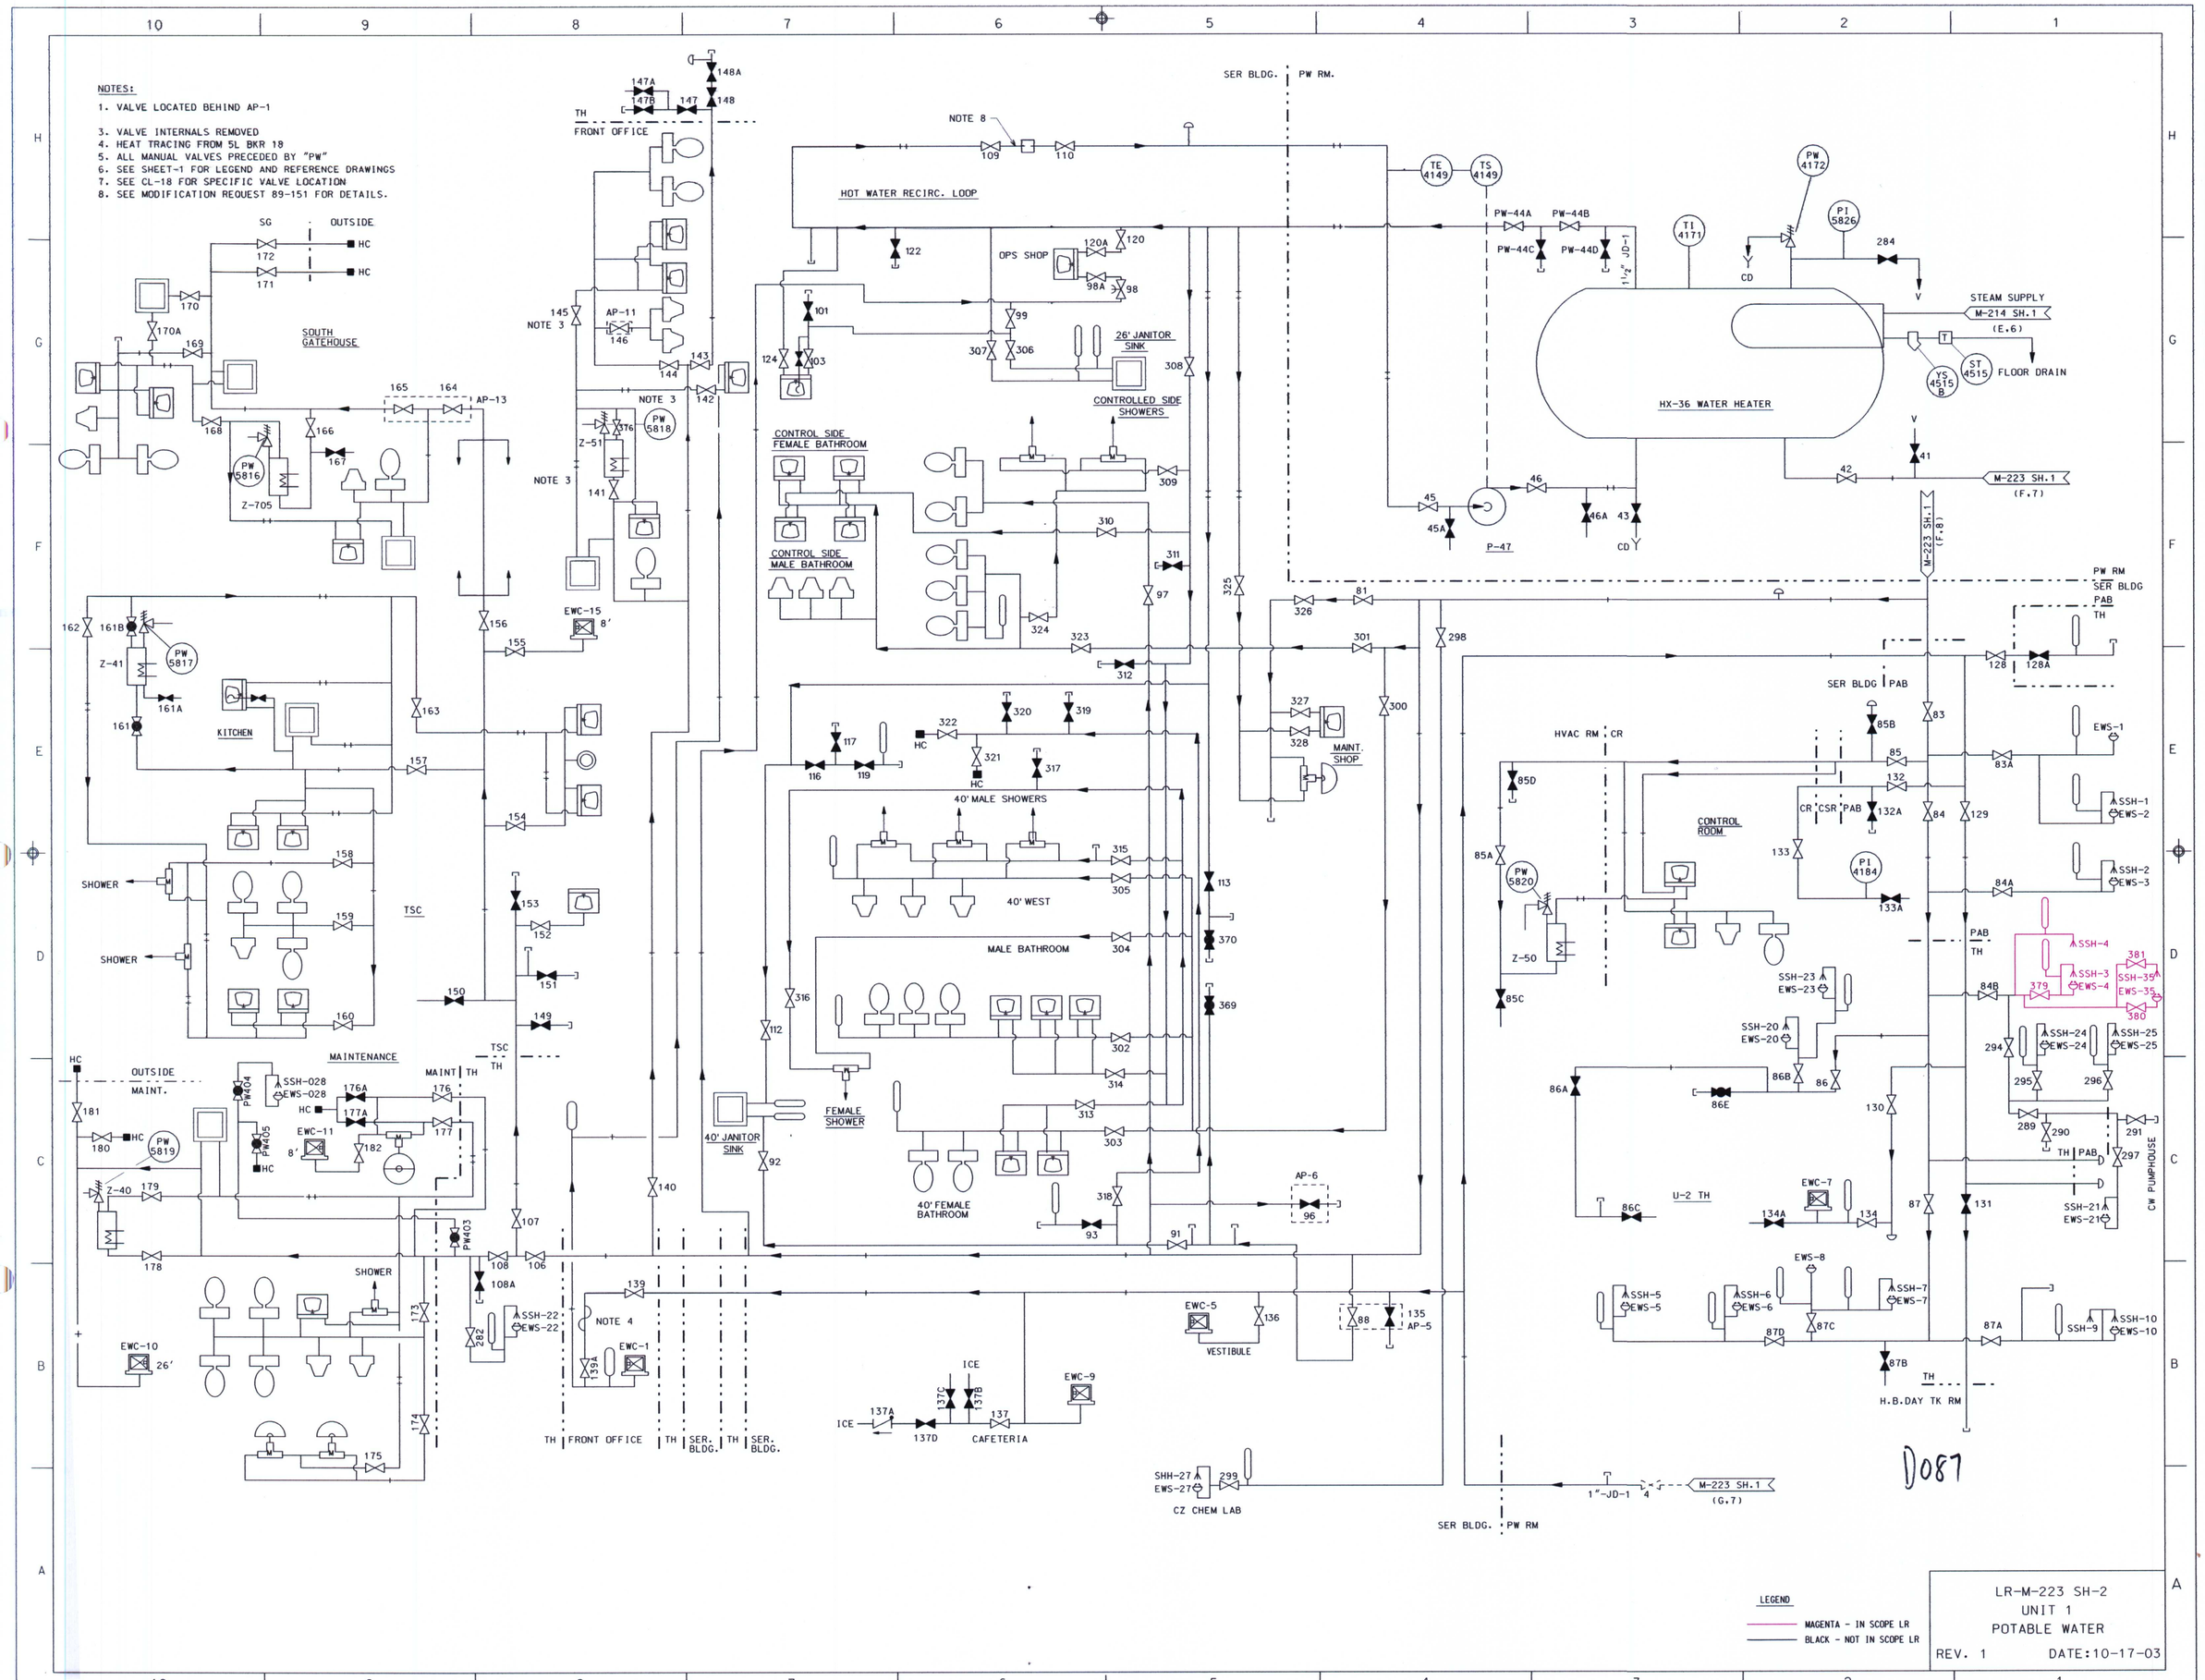

D087

LEGEND

MAGENTA - IN SCOPE LR

BLACK - NOT IN SCOPE LR

LR-M-223 SH-2
UNIT 1
POTABLE WATER

REV. 1 DATE:10-17-03