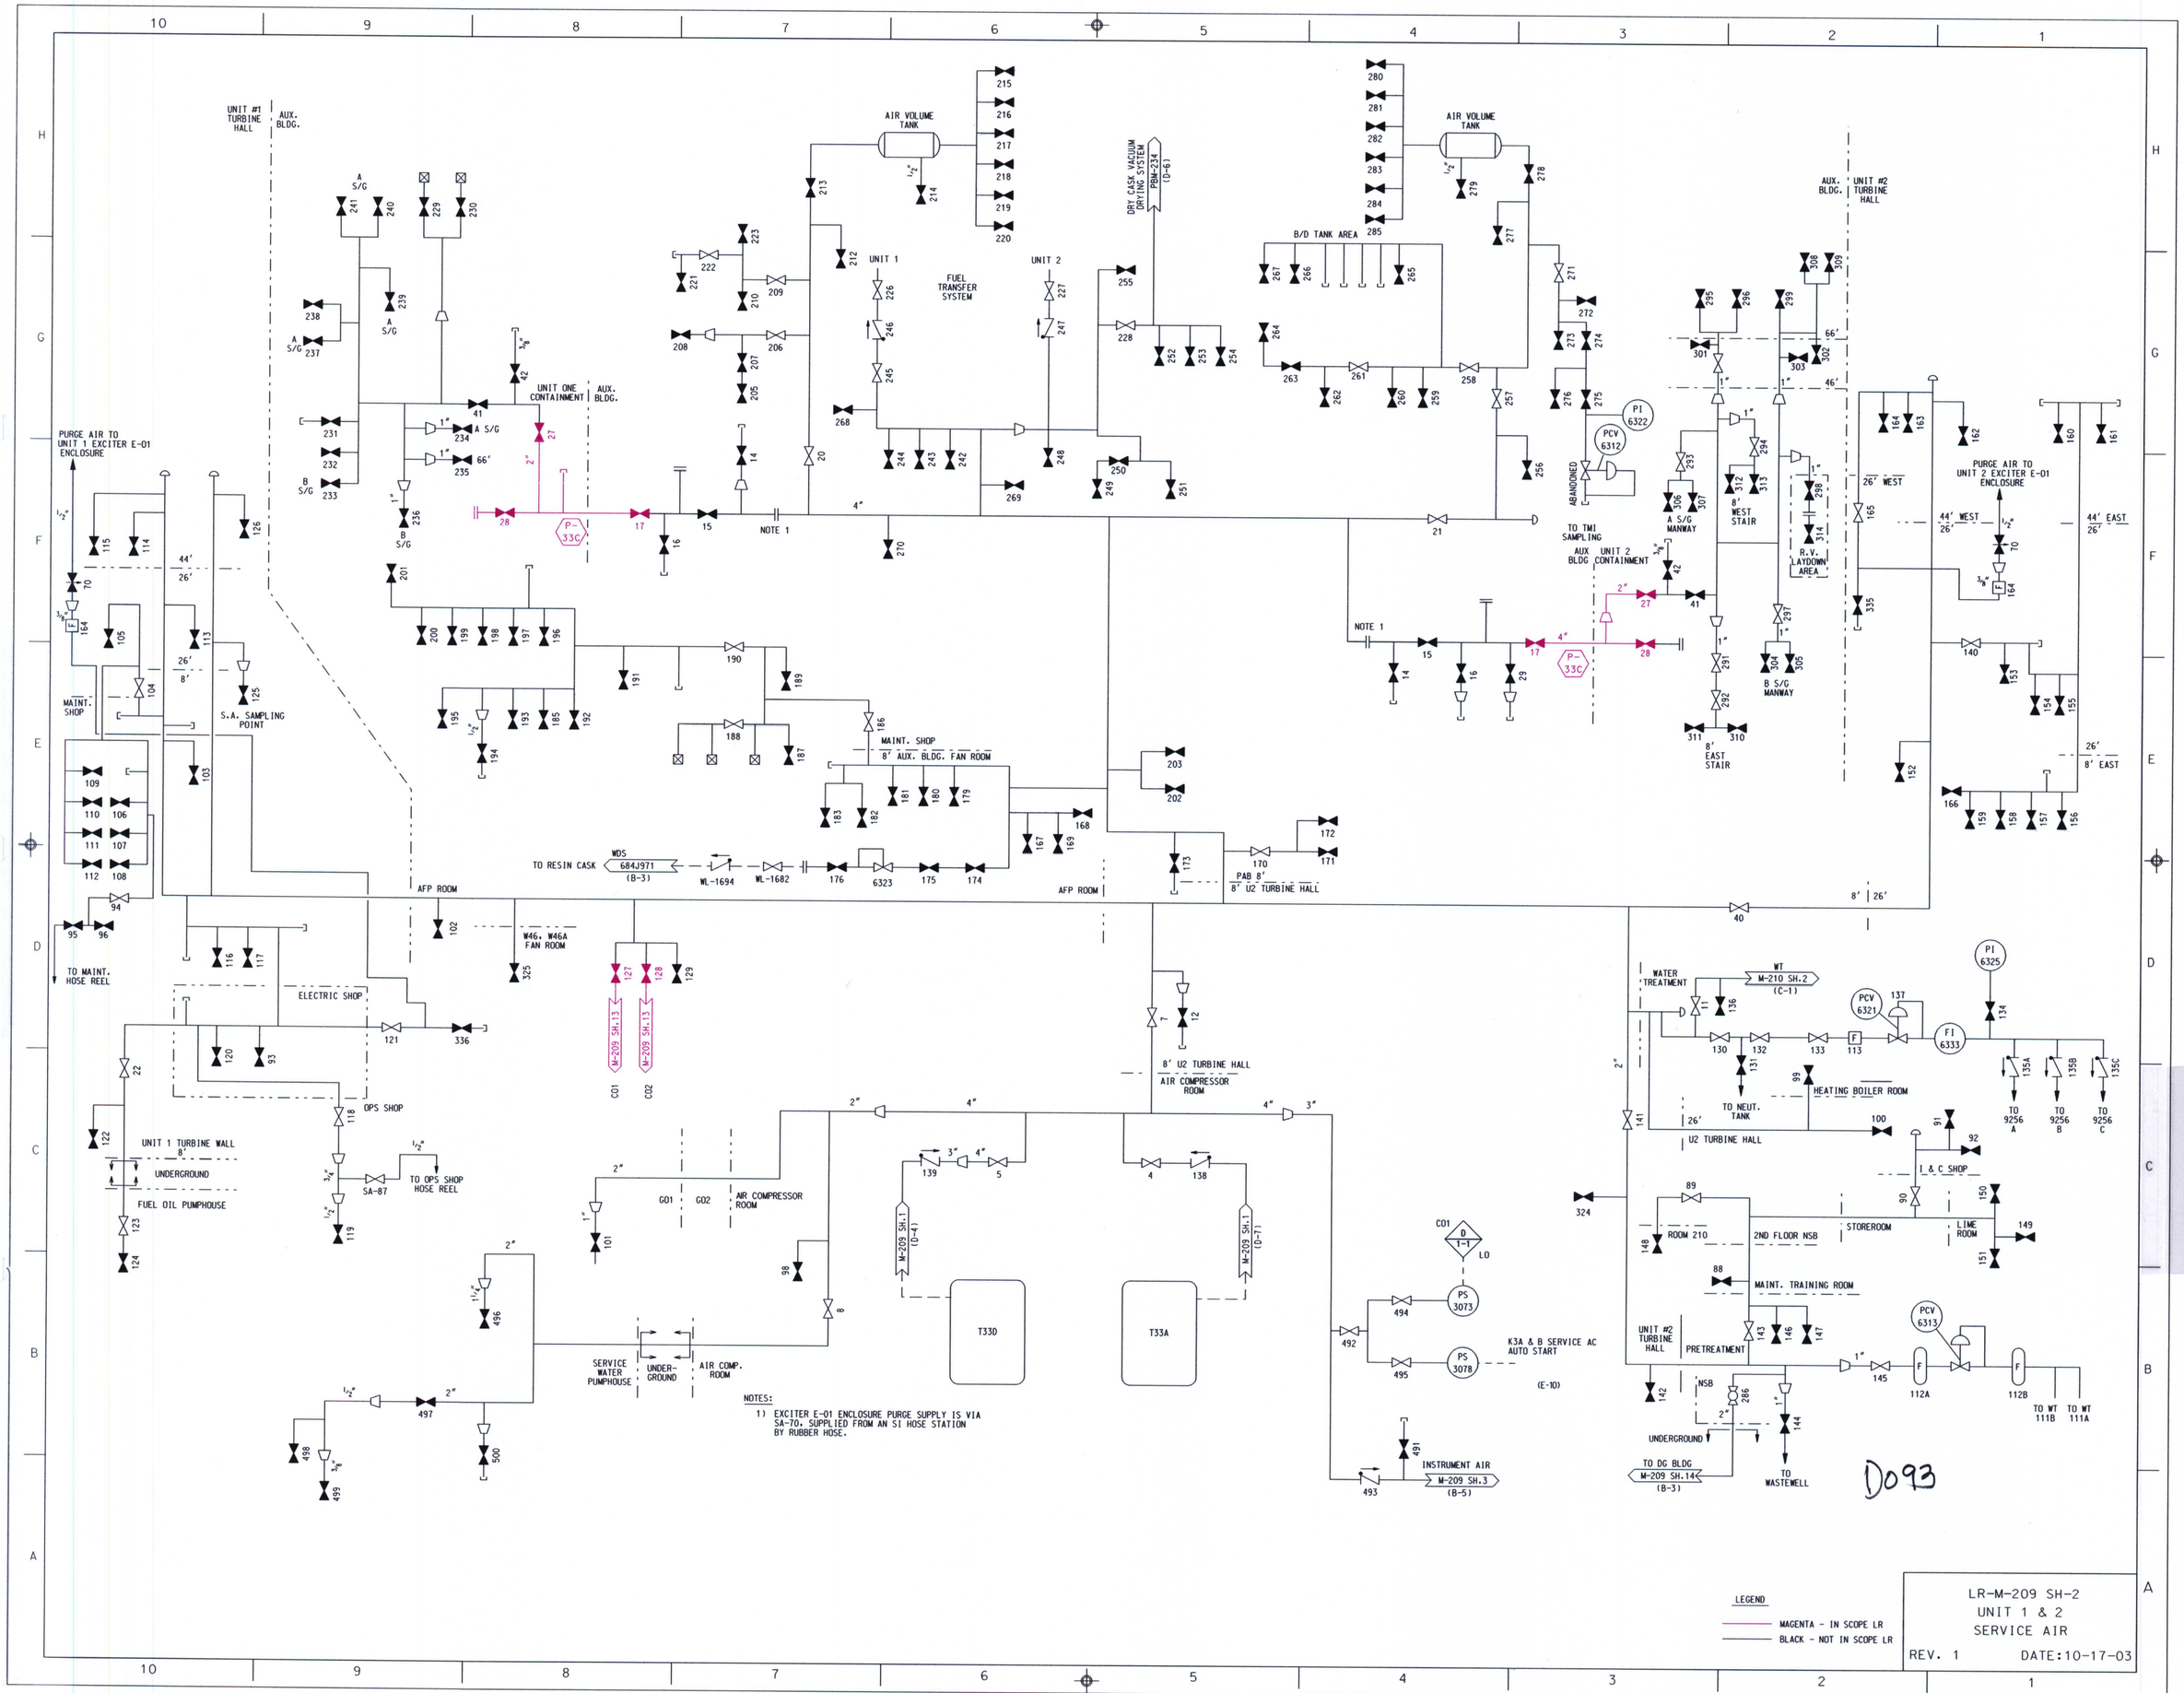
UNIT #1 TURBINE HALL
AUX. BLDG.
AIR VOLUME TANK
DRY CASK VACUUM DRYING SYSTEM
FBM-234
(D-6)
FUEL TRANSFER SYSTEM
UNIT 1
UNIT 2
B/D TANK AREA
UNIT ONE CONTAINMENT
PURGE AIR TO UNIT 1 EXCITER E-01 ENCLOSURE
MAINT. SHOP
S.A. SAMPLING POINT
NOTE 1
P-33C
ABANDONED
PI 6322
PCV 6312
TO TMI SAMPLING
AUX BLDG UNIT 2 CONTAINMENT
A S/G MANWAY
B S/G MANWAY
8' WEST STAIR
8' EAST STAIR
R.V. LAYDOWN AREA
UNIT #2 TURBINE HALL
PURGE AIR TO UNIT 2 EXCITER E-01 ENCLOSURE
26' WEST
44' WEST
44' EAST
26' 8' EAST
MAINT. SHOP
8' AUX. BLDG. FAN ROOM
TO RESIN CASK
WDS 684J971 (B-3)
WL-1694
WL-1682
6323
AFP ROOM
PAB 8'
8' U2 TURBINE HALL
W46, W46A FAN ROOM
TO MAINT. HOSE REEL
ELECTRIC SHOP
M-209 SH.13
CO1
CO2
8' U2 TURBINE HALL
AIR COMPRESSOR ROOM
OPS SHOP
UNIT 1 TURBINE WALL 8'
UNDERGROUND
FUEL OIL PUMPHOUSE
SA-87
TO OPS SHOP HOSE REEL
GO1
GO2
AIR COMPRESSOR ROOM
M-209 SH.1 (D-4)
M-209 SH.1 (D-7)
T33D
T33A
SERVICE WATER PUMPHOUSE
UNDER-GROUND
AIR COMP. ROOM
K3A & B SERVICE AC AUTO START
(E-10)
INSTRUMENT AIR
M-209 SH.3
(B-5)
WATER TREATMENT
WT M-210 SH.2
(C-1)
PCV 6321
PI 6325
FI 6333
TO NEUT. TANK
HEATING BOILER ROOM
U2 TURBINE HALL
TO 9256 A
TO 9256 B
TO 9256 C
I & C SHOP
ROOM 210
2ND FLOOR NSB
STOREROOM
LIME ROOM
MAINT. TRAINING ROOM
PCV 6313
UNIT #2 TURBINE HALL
PRETREATMENT
NSB
112A
112B
TO WT 111B
TO WT 111A
TO DG BLDG
M-209 SH.14
(B-3)
TO WASTEWELL
D093
NOTES:
1) EXCITER E-01 ENCLOSURE PURGE SUPPLY IS VIA SA-70, SUPPLIED FROM AN SI HOSE STATION BY RUBBER HOSE.
LEGEND
MAGENTA - IN SCOPE LR
BLACK - NOT IN SCOPE LR
LR-M-209 SH-2
UNIT 1 & 2
SERVICE AIR
REV. 1
DATE:10-17-03