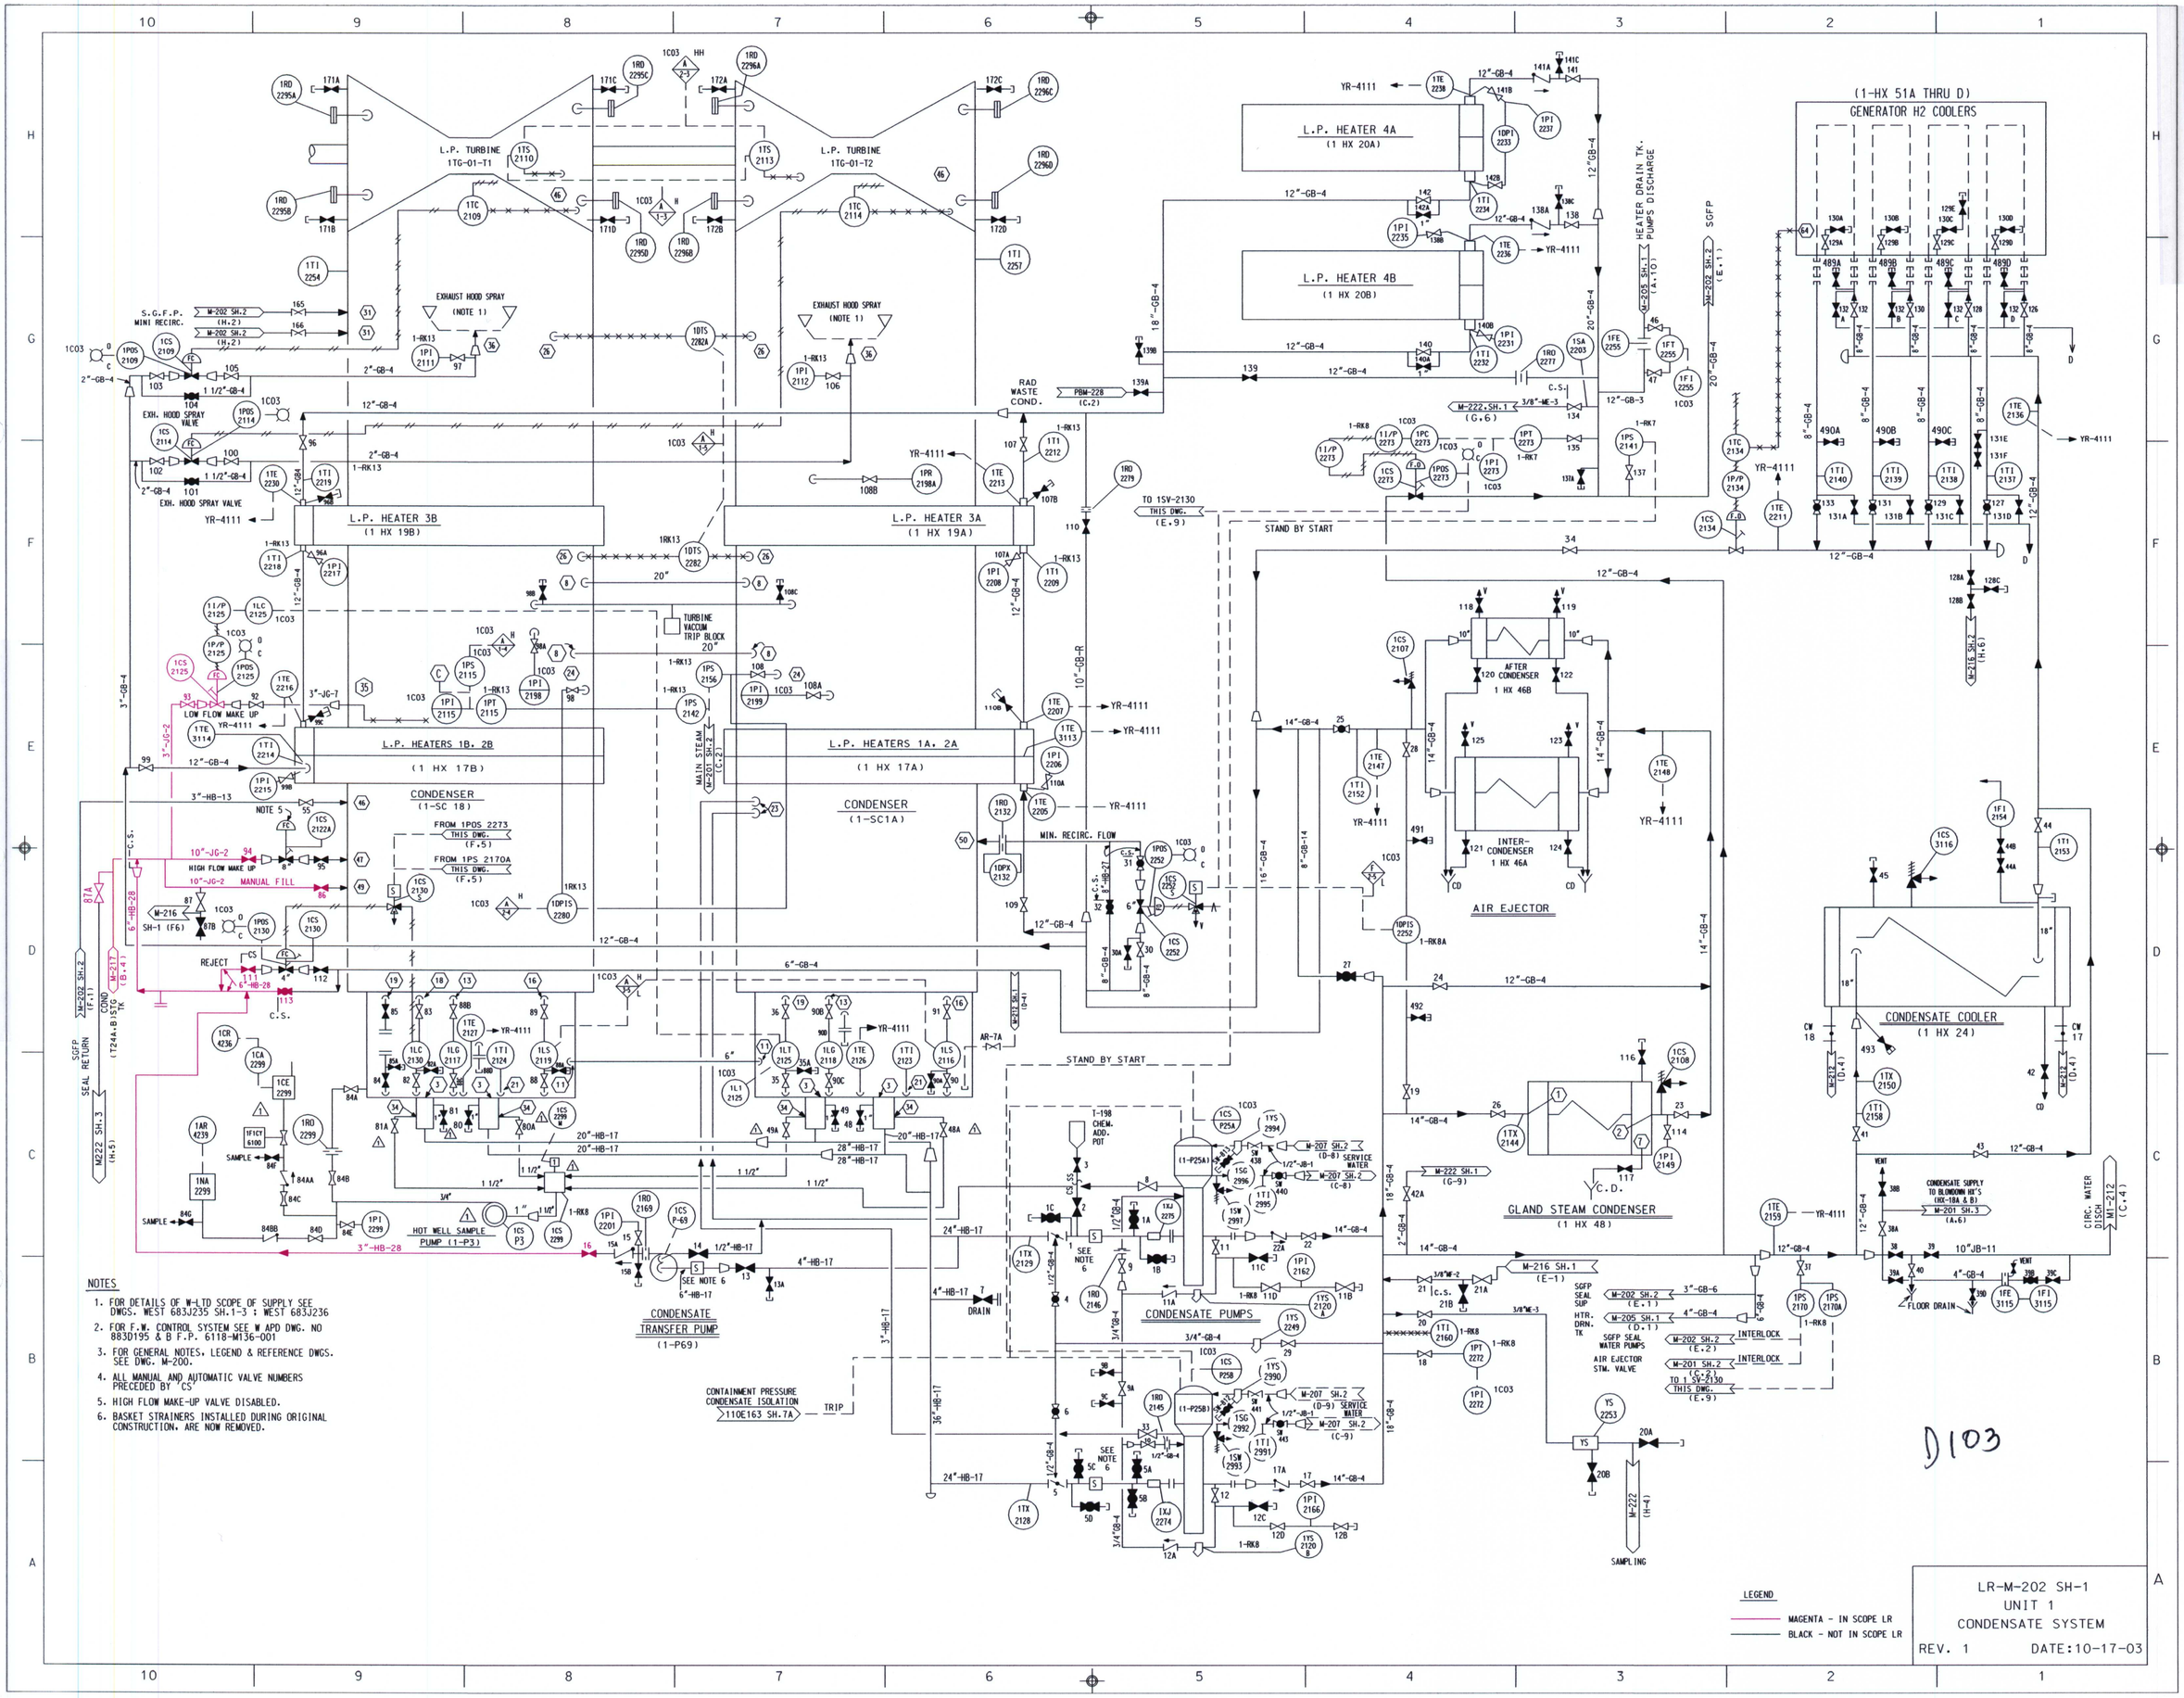


NOTES

1. FOR DETAILS OF W-LTD SCOPE OF SUPPLY SEE DWGS. WEST 683J235 SH.1-3 ; WEST 683J236
2. FOR F.W. CONTROL SYSTEM SEE W APD DWG. NO 883D195 & B F.P. 6118-M136-001
3. FOR GENERAL NOTES, LEGEND & REFERENCE DWGS. SEE DWG. M-200.
4. ALL MANUAL AND AUTOMATIC VALVE NUMBERS PRECEDED BY 'CS'
5. HIGH FLOW MAKE-UP VALVE DISABLED.
6. BASKET STRAINERS INSTALLED DURING ORIGINAL CONSTRUCTION, ARE NOW REMOVED.

LEGEND

MAGENTA - IN SCOPE LR

BLACK - NOT IN SCOPE LR

LR-M-202 SH-1
UNIT 1
CONDENSATE SYSTEM

REV. 1 DATE:10-17-03