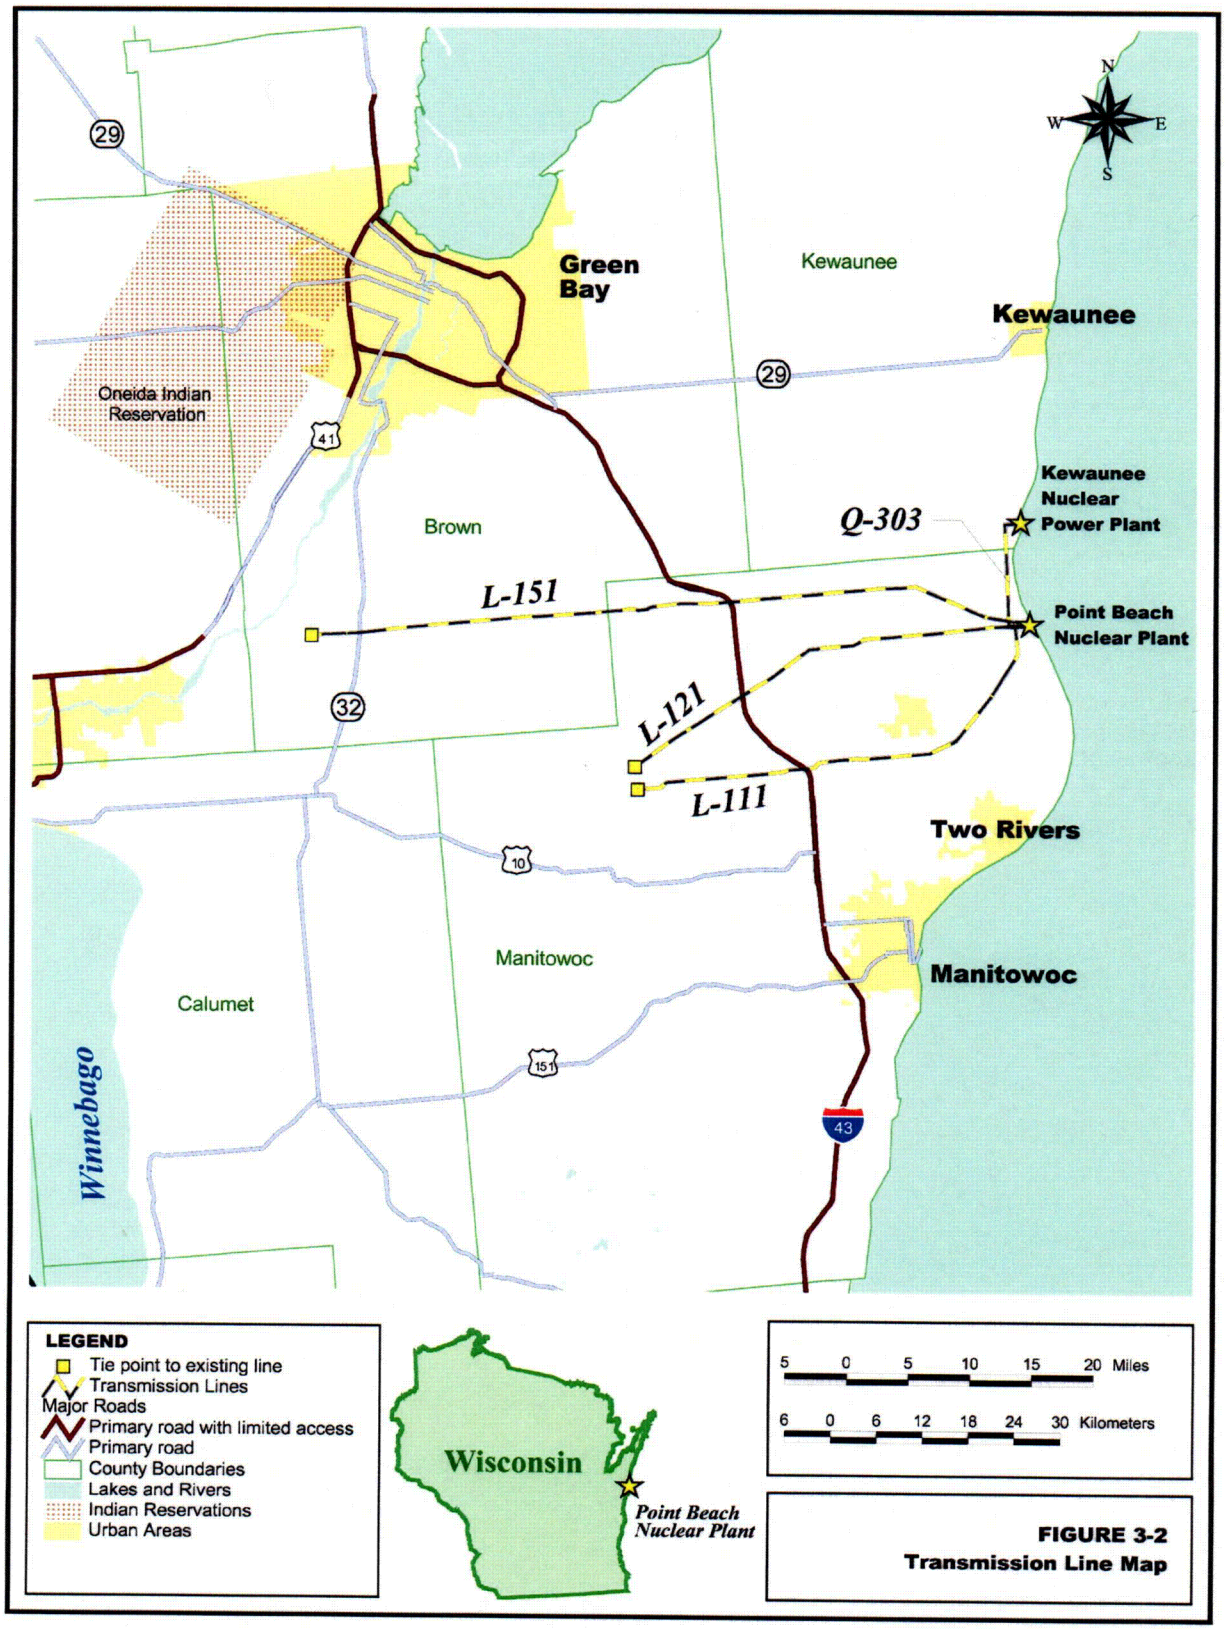

FIGURE 3-2
Transmission Line Map

C01

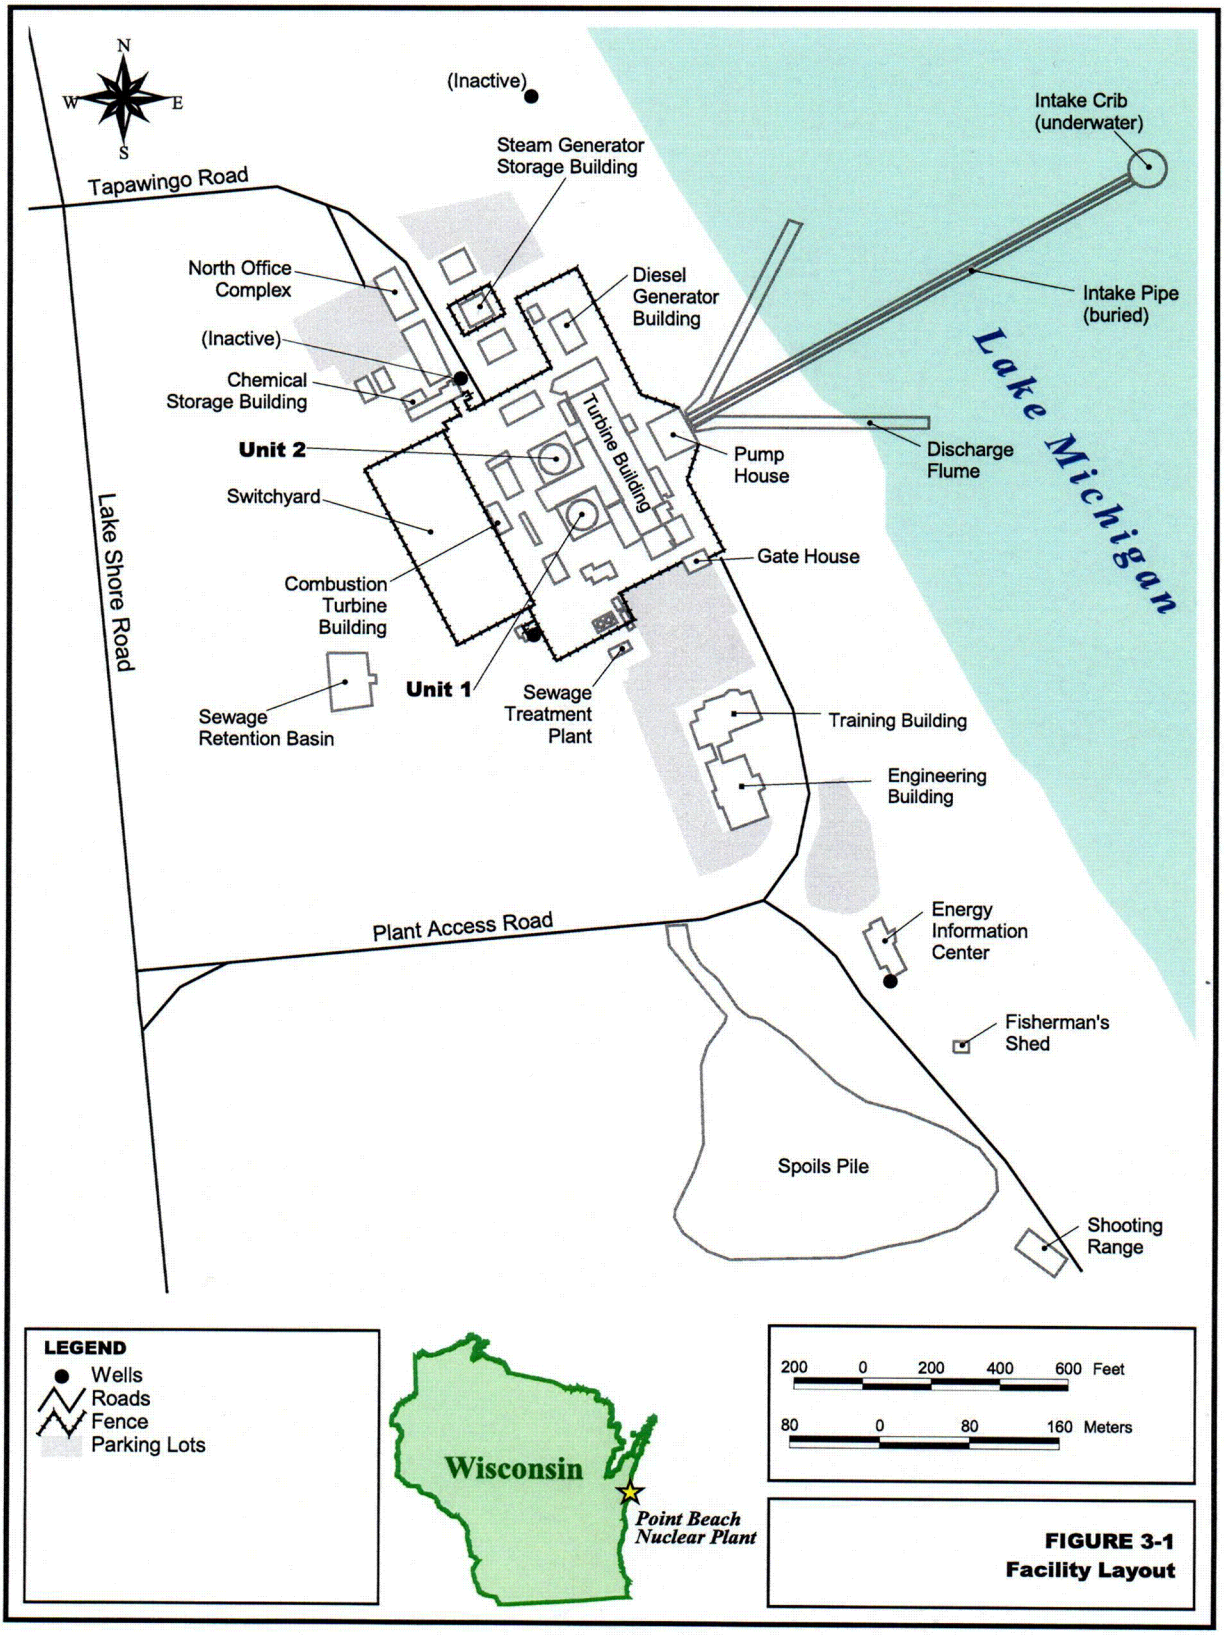

FIGURE 3-1
Facility Layout

C02